notes
1. Read in conjunction with all relevant Architects, Engineers & design team drawings & specifications
2. Any discrepancies must be drawn to the attention of the lead consultant in writing
3. All dimensions are in millimeters unless otherwise noted & are subject to checking on site prior to fabrication or ordering of materials
4. This drawing is the copyright of Bowles & Wyer (and other consultants where referenced)

FRONT ELEVATION OF MODULAR PERGOLA AND TERRACE

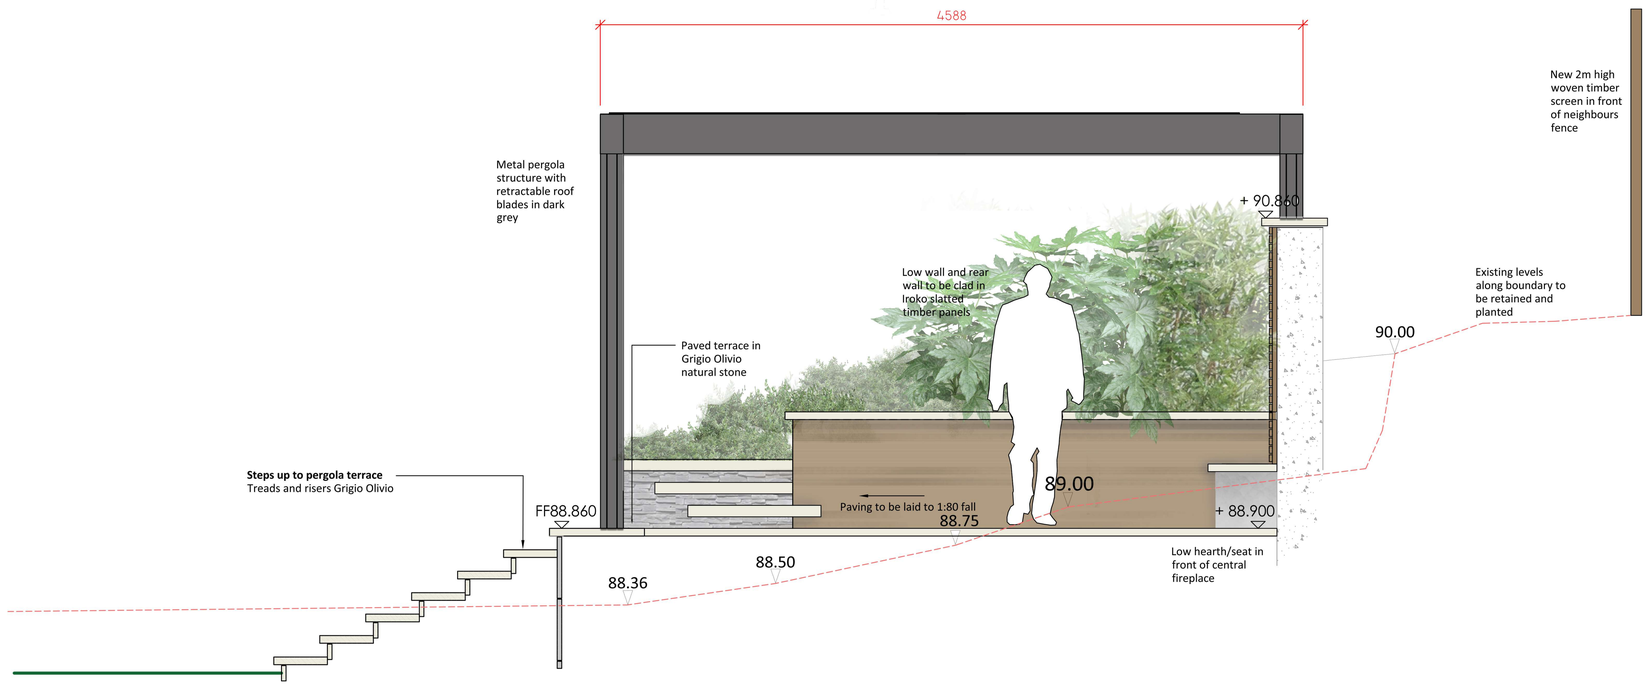


SCETION THROUGH PERGOLA AND CENTRAL STEPS

Key

Existing ground level

| Orig | 14.01.20 | JFW | VW | n/a |
|---|---|---|---|---|
| rev | date | by | chk | notes |


BOWLES & WYER
5 Williams Court, Tunnel Way, Pitstone, Nr. Leighton Buzzard, LU7 9GJ
Tel: 01296 662439 Fax: 01296 663959 Email: admin@bowleswyer.co.uk


project title
**41 Frognal**

drawing
**Pergola Terrace Elevation and Section**

| job number | drawing number | revision |
|---|---|---|
| **2160** | **2160-P-20** | |

status
**PLANNING**

scale **1:20 @A1**, (1:40 @ A3)

0 400mm 800mm 1200mm 1600mm 2m