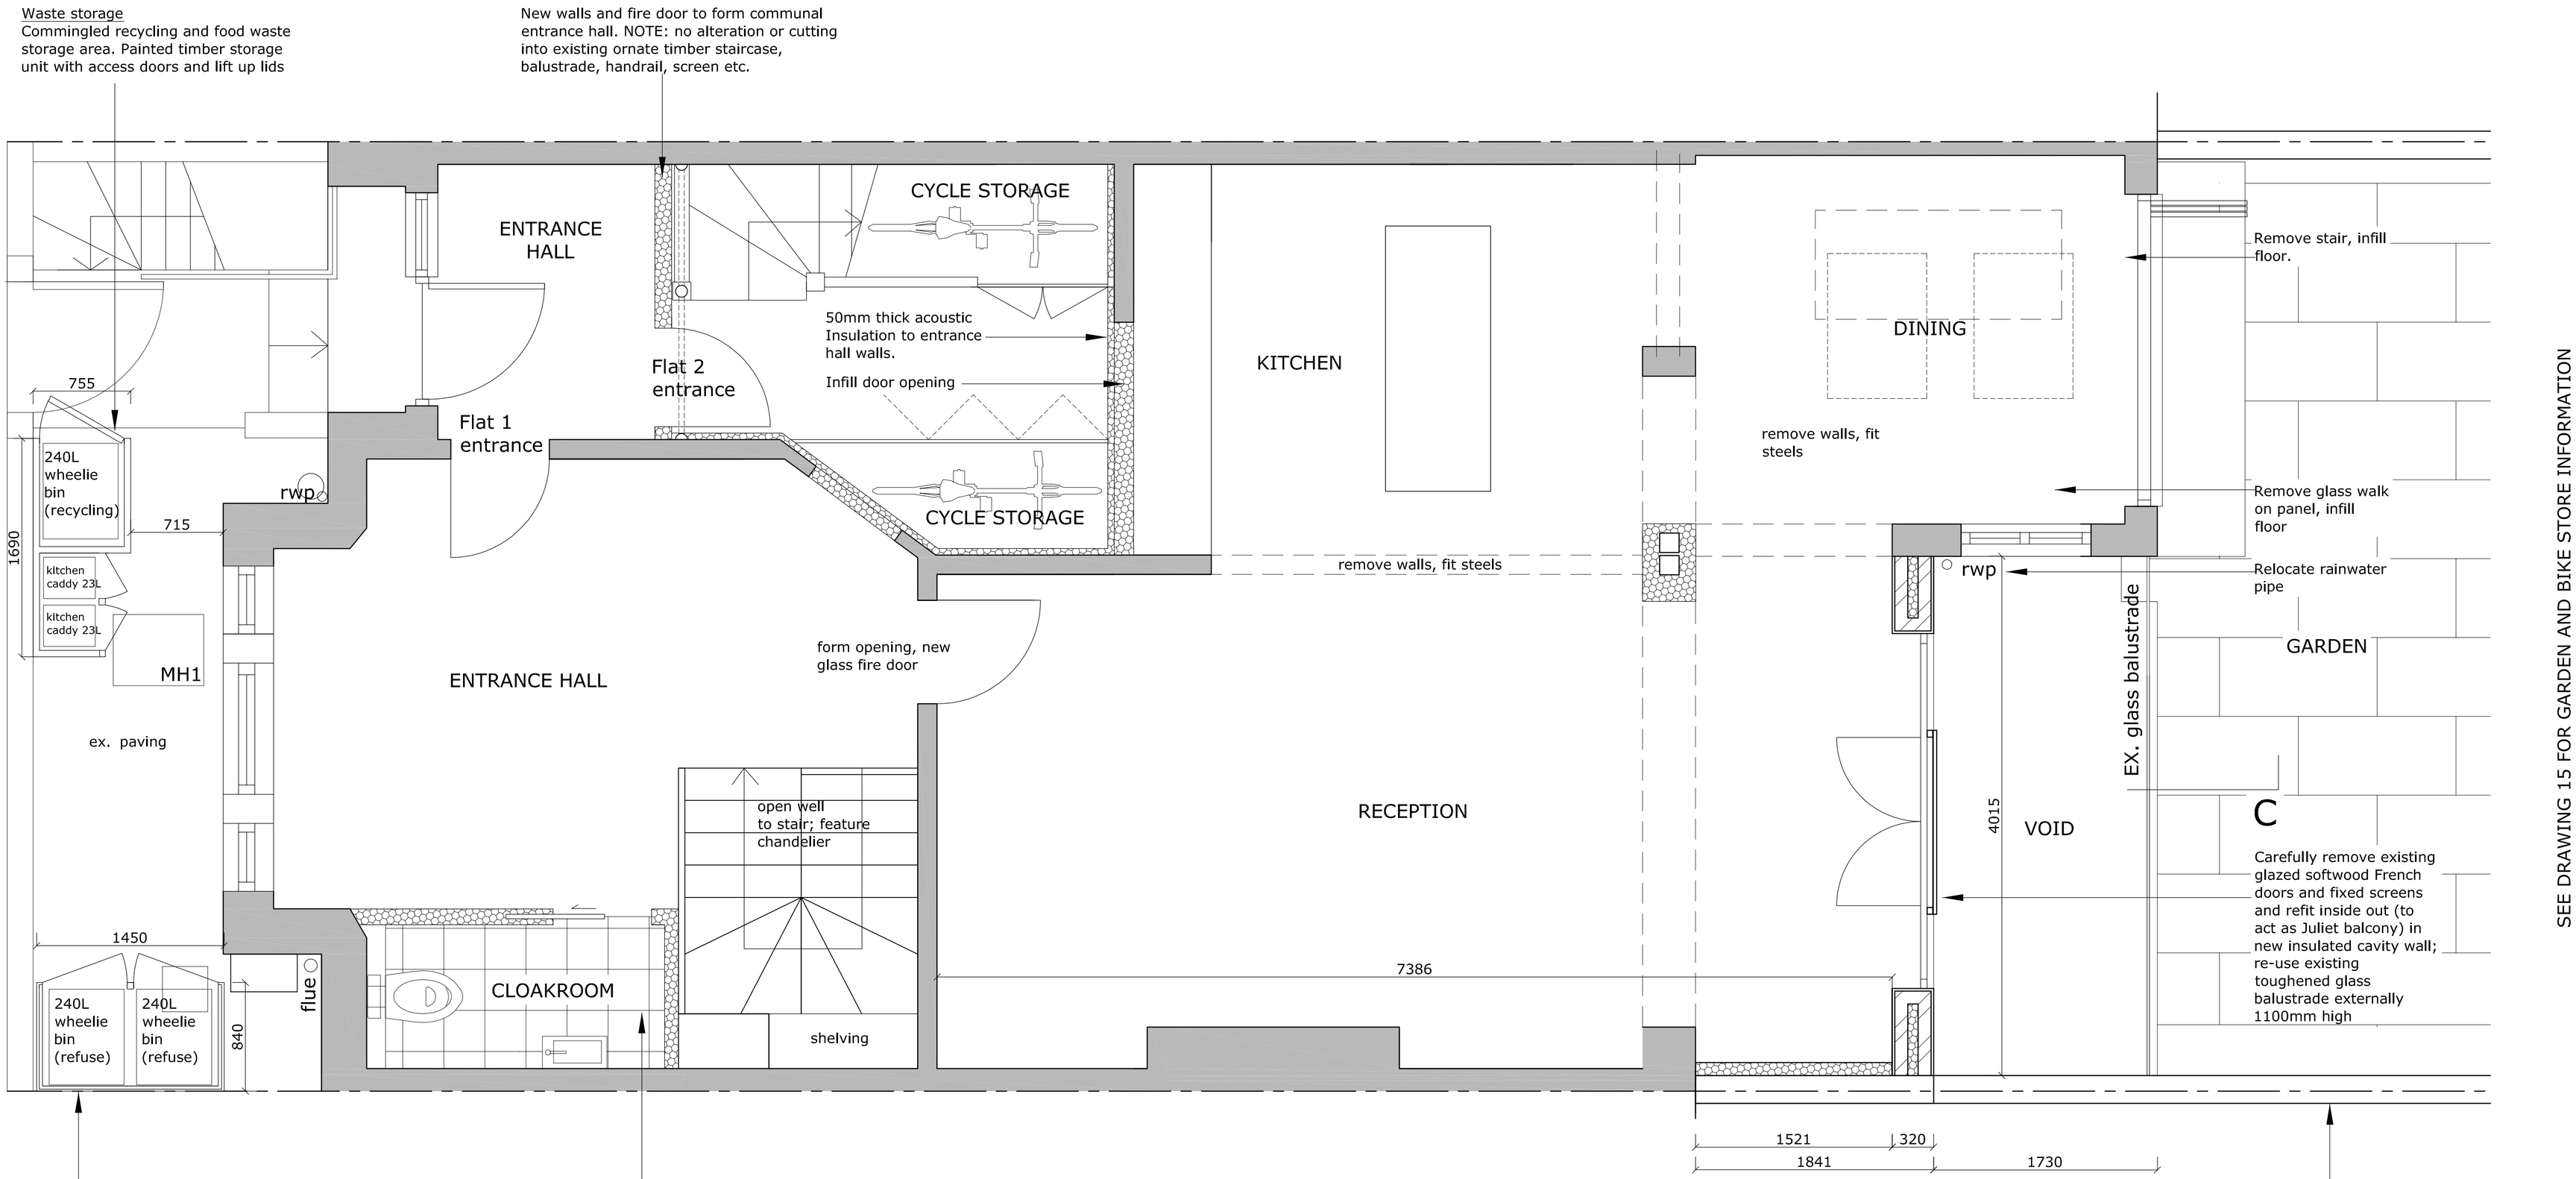

FLAT 1

GROUND FLOOR PLAN 1:25 @A1

LEGEND

- new partition wall
- existing wall
- to be demolished
- Insulated masonry cavity wall, render finish

0 0.5 1 1.5 2m

REVISIONS			
A	08.11.19	RH	preplanning options - client review
B	22.11.19	RH	revised preplanning-client review
C	02.12.19	RH	planning
D	11.12.19	RH	planning application
E	29.01.20	RH	planning application - bin, cycle

PROJECT
11 Howitt Road NW3

DRAWING
PROPOSED GROUND FLOOR PLAN

SCALE 1:25@A1

DRAWING NO. 191108

DATE -

Copyright © 2019 HAINE & CO. LTD.

HAINE&Co.
ARCHITECTURAL & INTERIOR DESIGN
Haine & Co. Ltd.
Architectural Design and Project Management
Studio 4.11
Grand Union Studios
332 Ladbroke Grove
London W10 5AD
Phone: 020 7724 0800
Email: rob@haineco.com
Website: www.haineco.com