01 Entrance Details

Scale: 1:5@A3

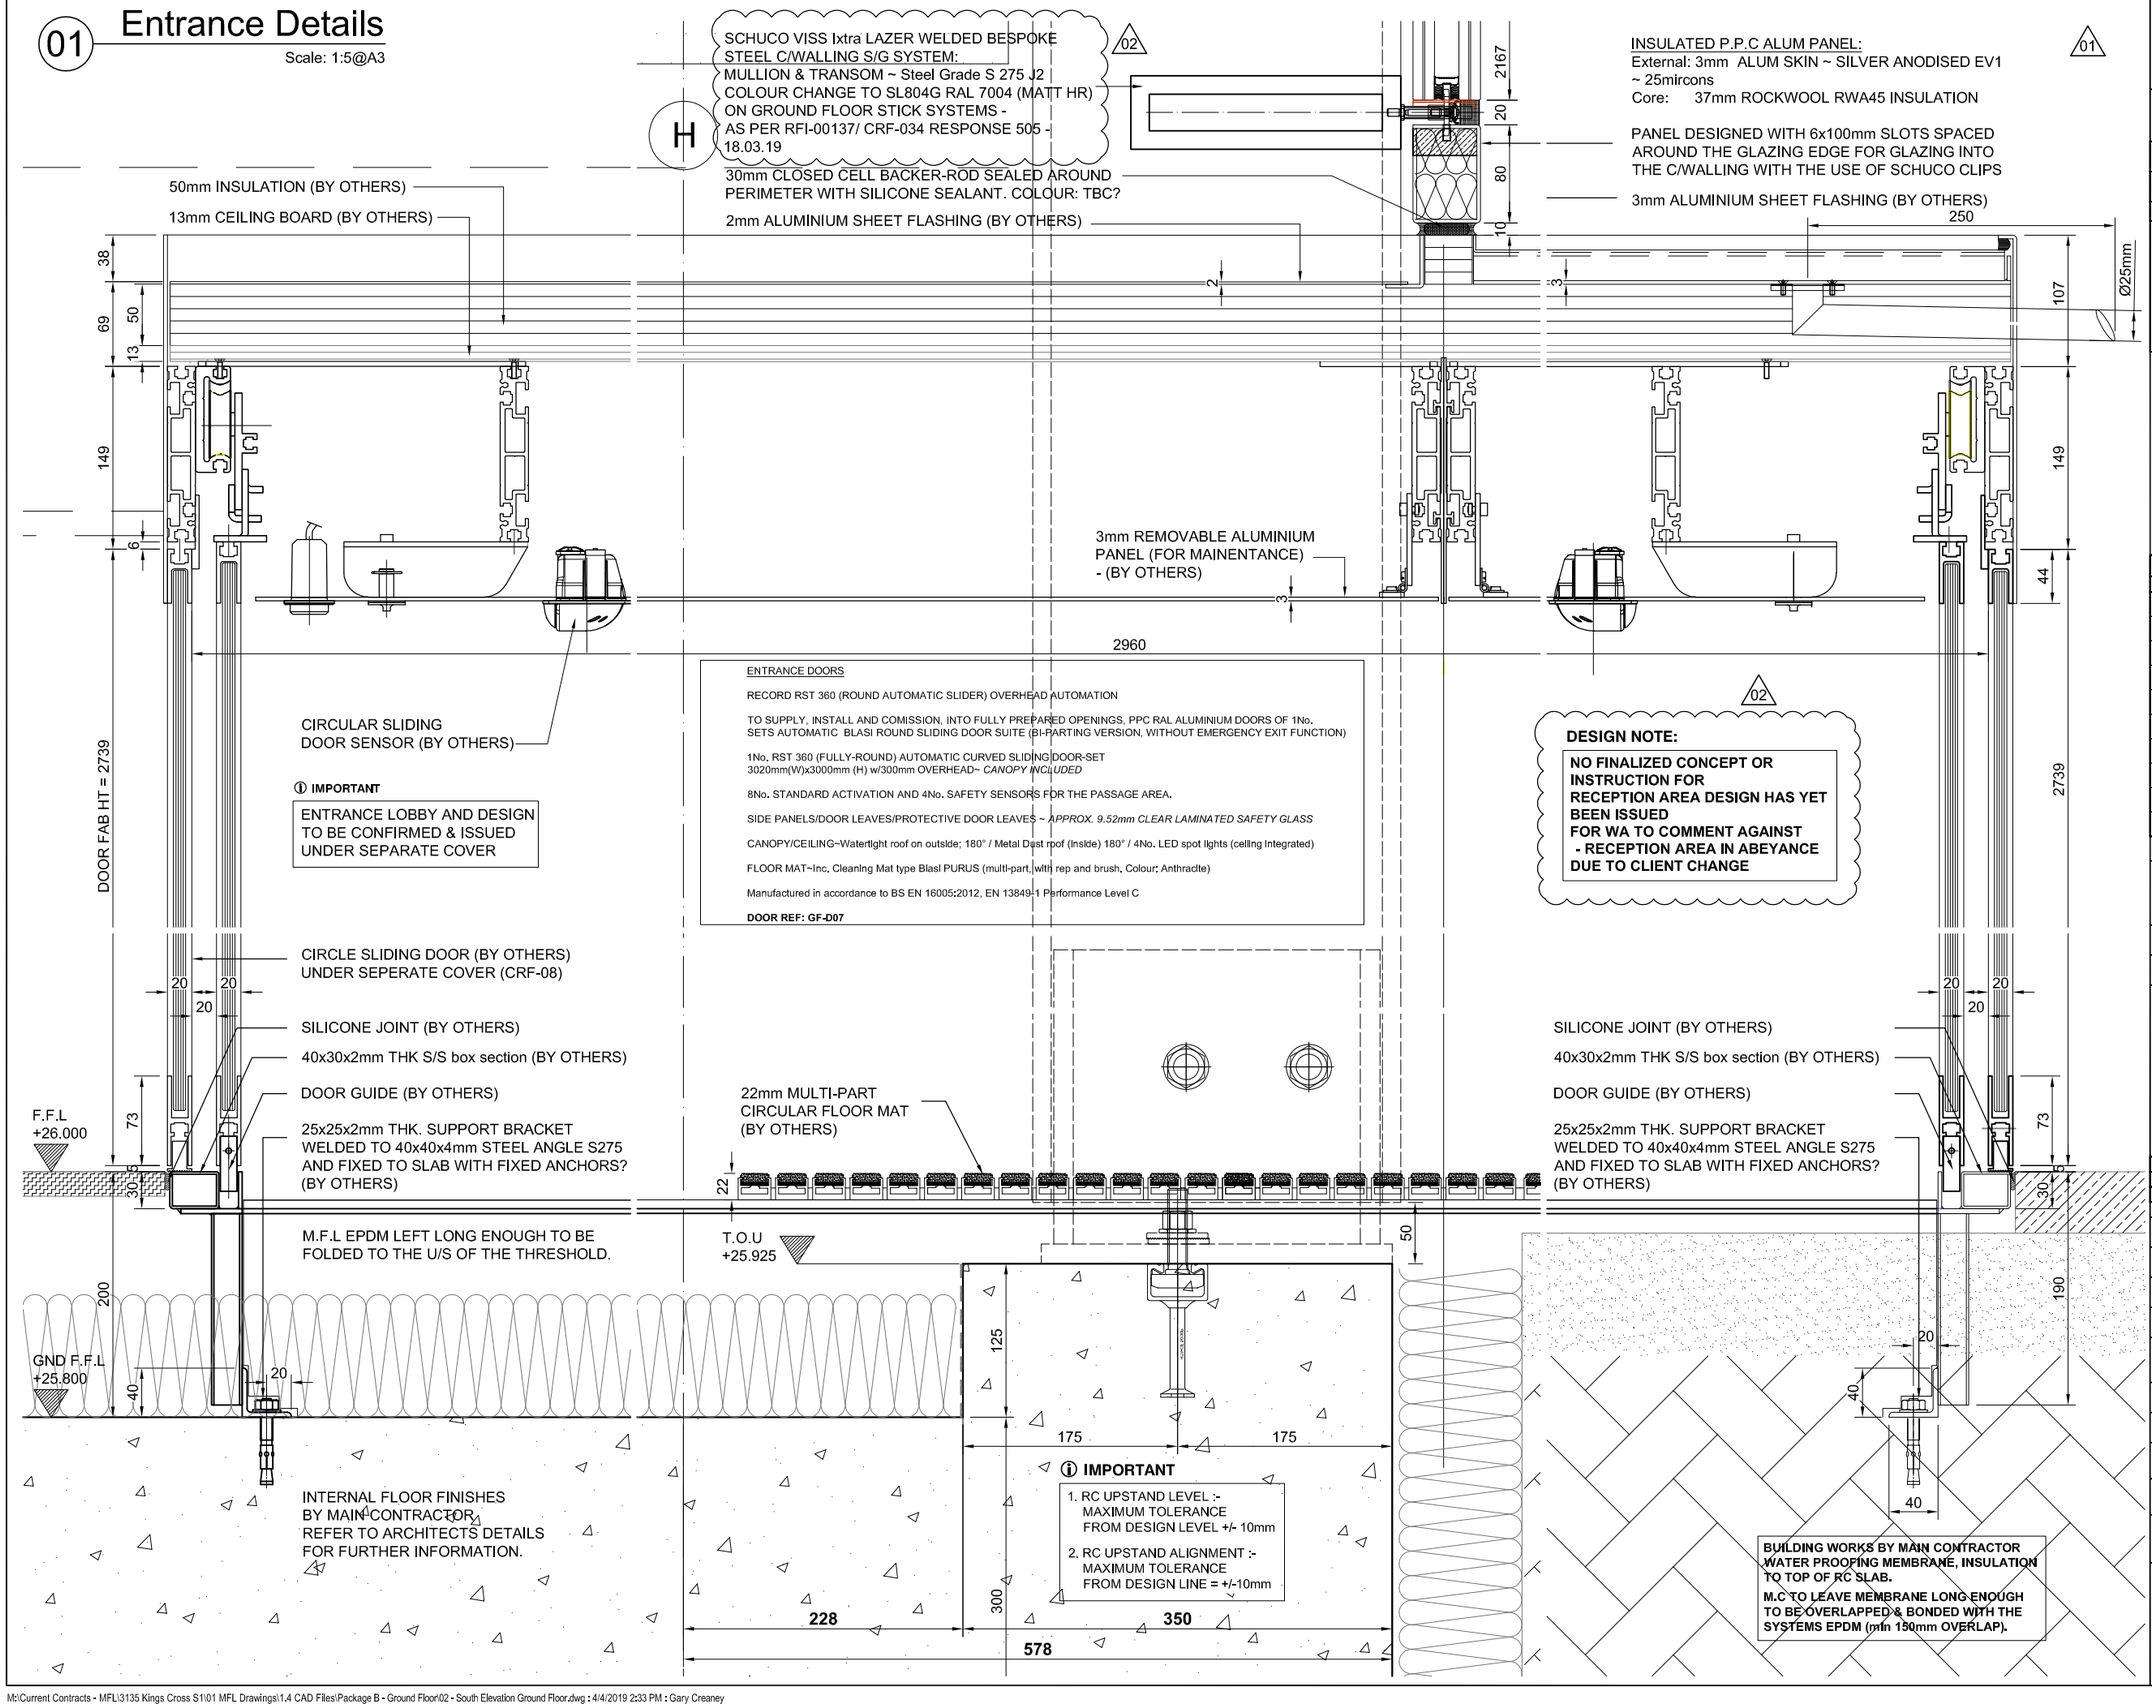

JRL McMULLEN

CDM Regulations

Hazards	Date Added	Date Mitigated	Risk Assessment Date
HEAVY GLASS ~ LOADS INDICATED ⚠	05/02/15		

HEALTH & SAFETY REVIEW REQUIRED IN ACCORDANCE WITH CDM REGULATIONS

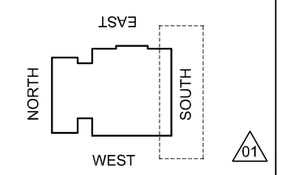

KEY PLAN

DESIGN NOTES: Technical Report list:

DOCUMENT TITLE:	Doc Number:	CONJECT Number
Facade Design & Glass Risk Assessment	3135-TR003	KXC-S1-001-Y-21-TR003
Glass Technical report	3135-TR004	KXC-S1-001-Y-21-TR004
Technical data fr Hilti fire stop details	3135-TR005	KXC-S1-001-Y-21-TR005
Material data sheet report	3135-TR006	KXC-S1-001-Y-21-TR006
Door schedule & Operation Information	3135-TR007	KXC-S1-001-Y-21-TR007
Facade Airborne Acoustic report	3135-TR008	KXC-S1-001-Y-21-TR008
Facade Vertical & Horizontal Acoustic report	3135-TR009	KXC-S1-001-Y-21-TR009
Accommodation of structural movement	3135-TR012	KXC-S1-001-Y-21-TR012
Hatfen channel & Slab edge design	3135-TR013	KXC-S1-001-Y-21-TR013
Thermal Safety Check on Glass	3135-TR022	KXC-S1-001-Y-21-TR022

DO NOT SCALE : IF IN DOUBT ASK!

© THIS DRAWING REMAINS THE PROPERTY OF McMULLEN FACADES LTD AND SHOULD NOT BE COPIED NOR ITS CONTENTS DIVULGED WITHOUT PRIOR CONSENT

Signed:	S.Patterson	Internal Quality Check
Date:	04-05-2018	

No.	Intd	Intd	Date	Revision	Check	Description	Date
002	GC	GB	04-04-19	ISSUE FOR CONSTRUCTION			04-04-19
001	DR	GB	07-12-18	SECOND ISSUE			07-12-18
000	SP	SP	04-05-18	FIRST ISSUE			04-05-18

Contract:	KINGSCROSS S1
Architect:	MOSSESSIAN
Main Contractor:	BAM
Drawing:	SOUTH ELEVATION GND - 2ND FLOOR GENERAL SYSTEM DETAILS
Drawn By:	SPatterson
Date:	04-05-2018
Scale:	1:5 @ A3
MFL No.:	3135-607
DMS Code:	KXC-S1-001-Y-3135-21-607
Revision:	002
DRAWING ISSUED FOR:	CONSTRUCTION
STATUS OF PREVIOUS RETURN	A Ⓑ C -

McMullen Facades Limited
66 Lurgan Road, Moira,
Craigavon, Co. Armagh BT67 0LX
Tel: +44 (0) 28 9261 9688
Fax: +44 (0) 28 9261 9711
Email: design@mcmullenfacades.com