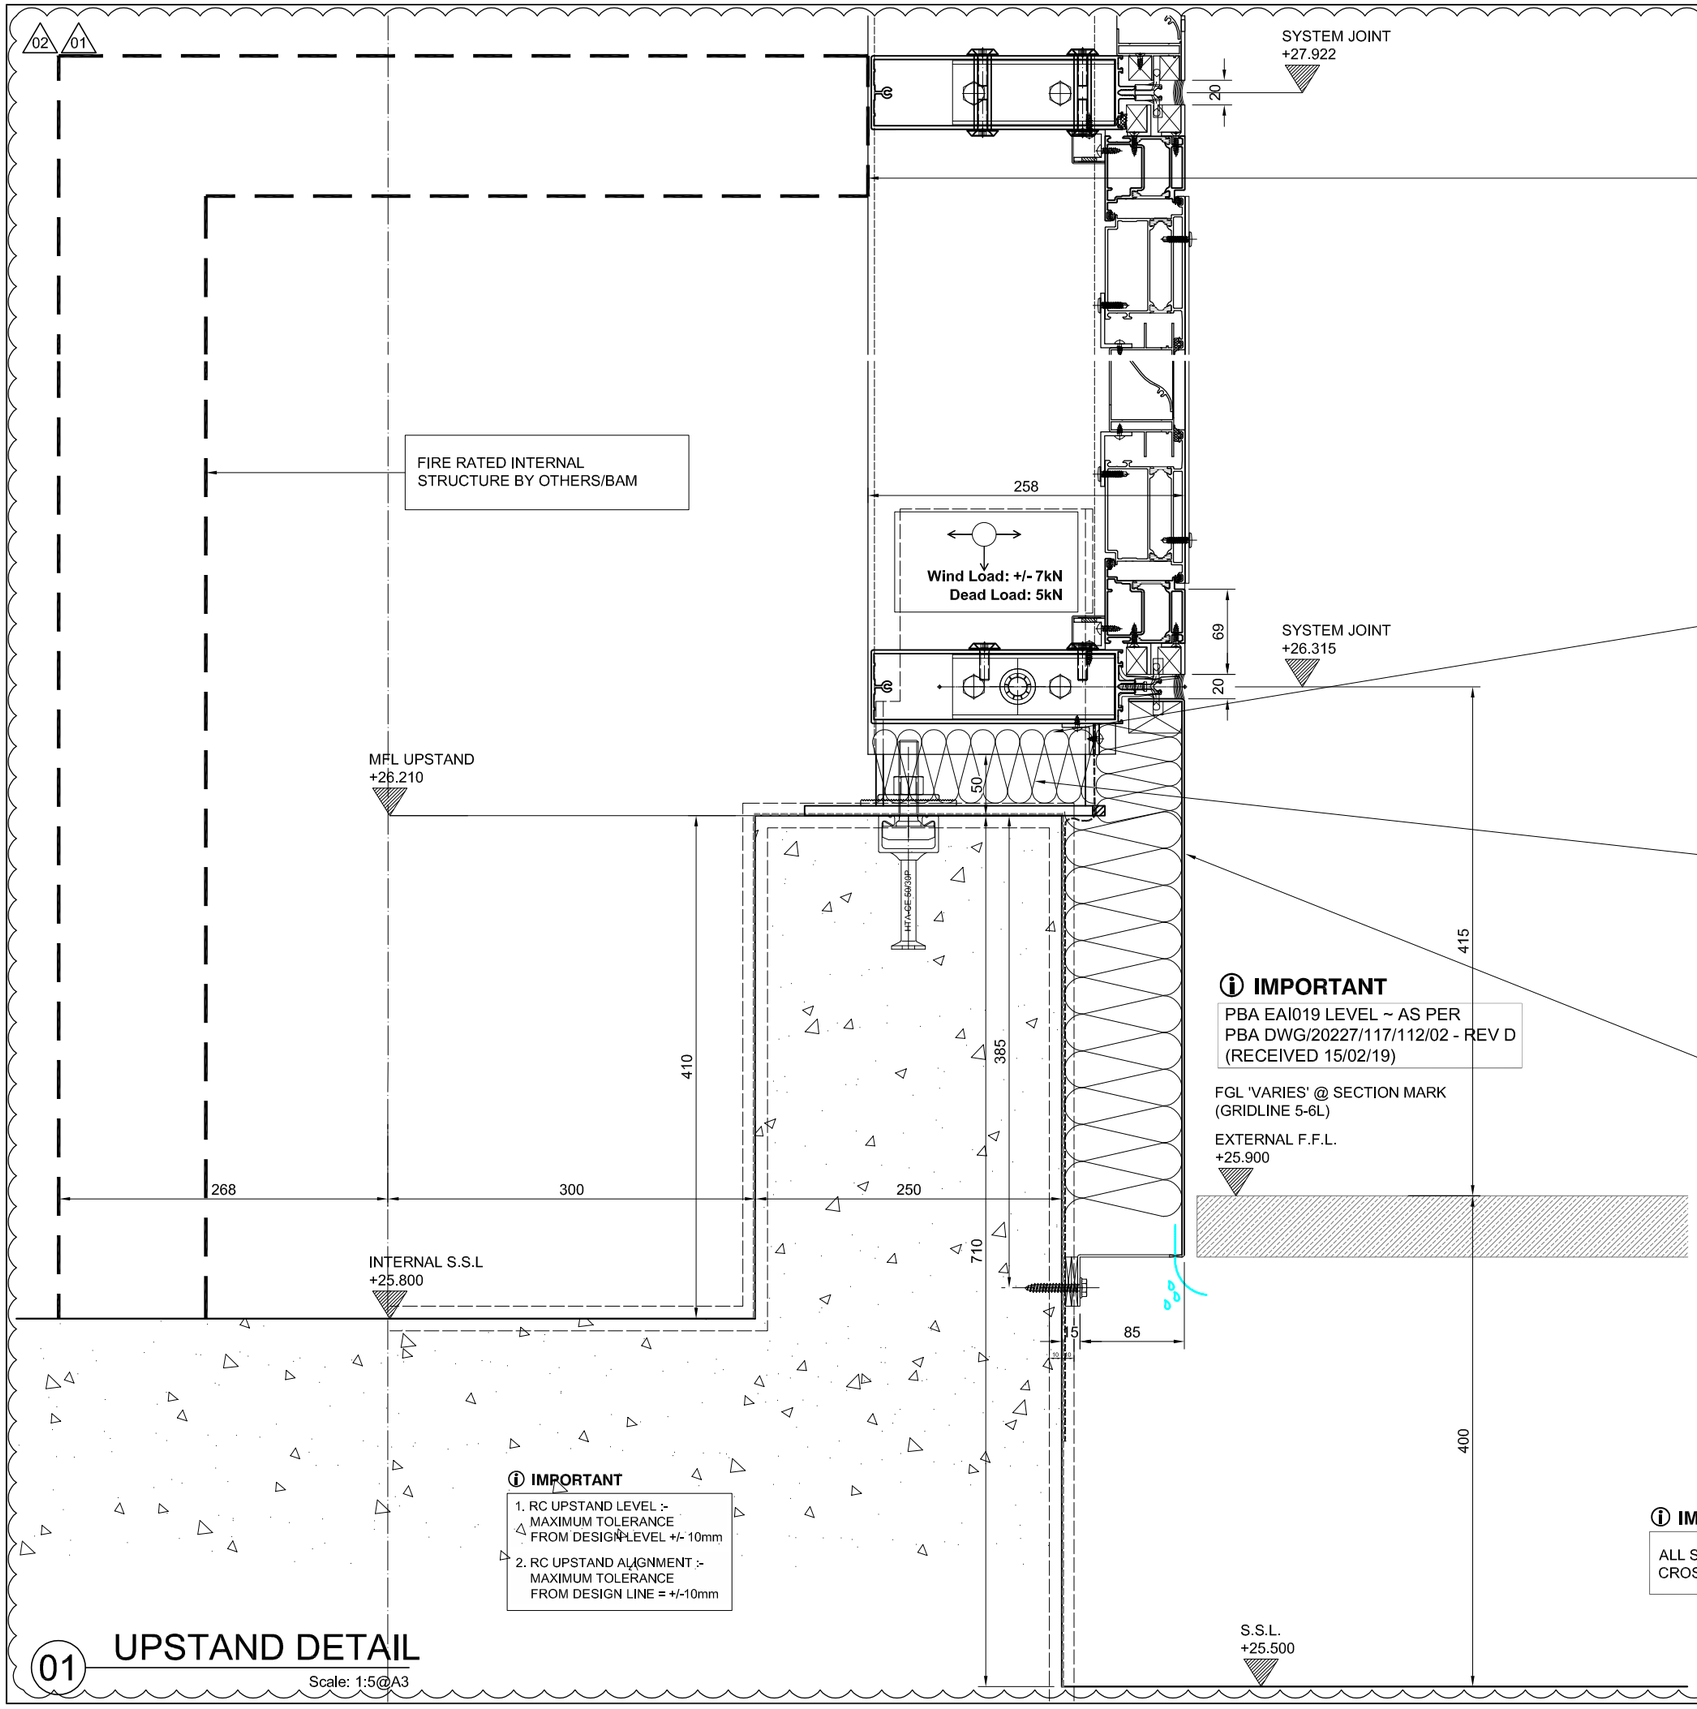

01 UPSTAND DETAIL

Scale: 1:5@A3

JRL McMULLEN

CDM Regulations

Hazards	Date Added	Date Mitigated	Risk Assessment Date
HEAVY GLASS ~ LOADS INDICATED ⚠1	05/02/15		

HEALTH & SAFETY REVIEW REQUIRED IN ACCORDANCE WITH CDM REGULATIONS

KEY PLAN

DESIGN NOTES: Technical Report list:

DOCUMENT TITLE:	Doc Number:	CONJECT Number
Facade Design & Glass Risk Assessment	3135-TR003	KXC-S1-001-Y-21-TR003
Glass Technical report	3135-TR004	KXC-S1-001-Y-21-TR004
Technical data fr Hilti fire stop details	3135-TR005	KXC-S1-001-Y-21-TR005
Material data sheet report	3135-TR006	KXC-S1-001-Y-21-TR006
Door schedule & Operation Information	3135-TR007	KXC-S1-001-Y-21-TR007
Facade Airborne Acoustic report	3135-TR008	KXC-S1-001-Y-21-TR008
Facade Vertical & Horizontal Acoustic report	3135-TR009	KXC-S1-001-Y-21-TR009
Accommodation of structural movement	3135-TR012	KXC-S1-001-Y-21-TR012
Halfen channel & Slab edge design	3135-TR013	KXC-S1-001-Y-21-TR013
Thermal Safety Check on Glass	3135-TR022	KXC-S1-001-Y-21-TR022

DO NOT SCALE : IF IN DOUBT ASK!

© THIS DRAWING REMAINS THE PROPERTY OF McMULLEN FACADES LTD AND SHOULD NOT BE COPIED NOR ITS CONTENTS DIVULGED WITHOUT PRIOR CONSENT

Signed:	S.Patterson	Internal Quality Check
Date:	05/06/2018	

No.	Intd	Intd	Date	Revision	Check	Description	Date
002	DR	GB	26-03-19	ALL COMMENTS RECEIVED - FOR CONSTRUCTION ISSUE			26-03-19
001	DR	GB	14-01-19	SECOND ISSUE			14-01-19
000	MJ	MJ	05-06-18	FIRST ISSUE			05-06-18

Contract: KINGSCROSS S1

Architect: MOSSESSIAN

Main Contractor: BAM

Drawing: EAST ELEVATION GND FLOOR BAY STUDY DETAILS

Drawn By: M.Jess | Date: 05/06/2018

Scale: 1:5 @ A3 | MFL No.: 3135-552

DMS Code: KXC-S1-001-Y-3135-21-552 | Revision: 002

DRAWING ISSUED FOR:	STATUS OF PREVIOUS RETURN
CONSTRUCTION	A B © -

McMullen Facades Limited
66 Lurgan Road, Moira,
Craigavon, Co. Armagh BT67 0LX
Tel: +44 (0) 28 9261 9688
Fax: +44 (0) 28 9261 9711
Email: design@mcmullenfacades.com