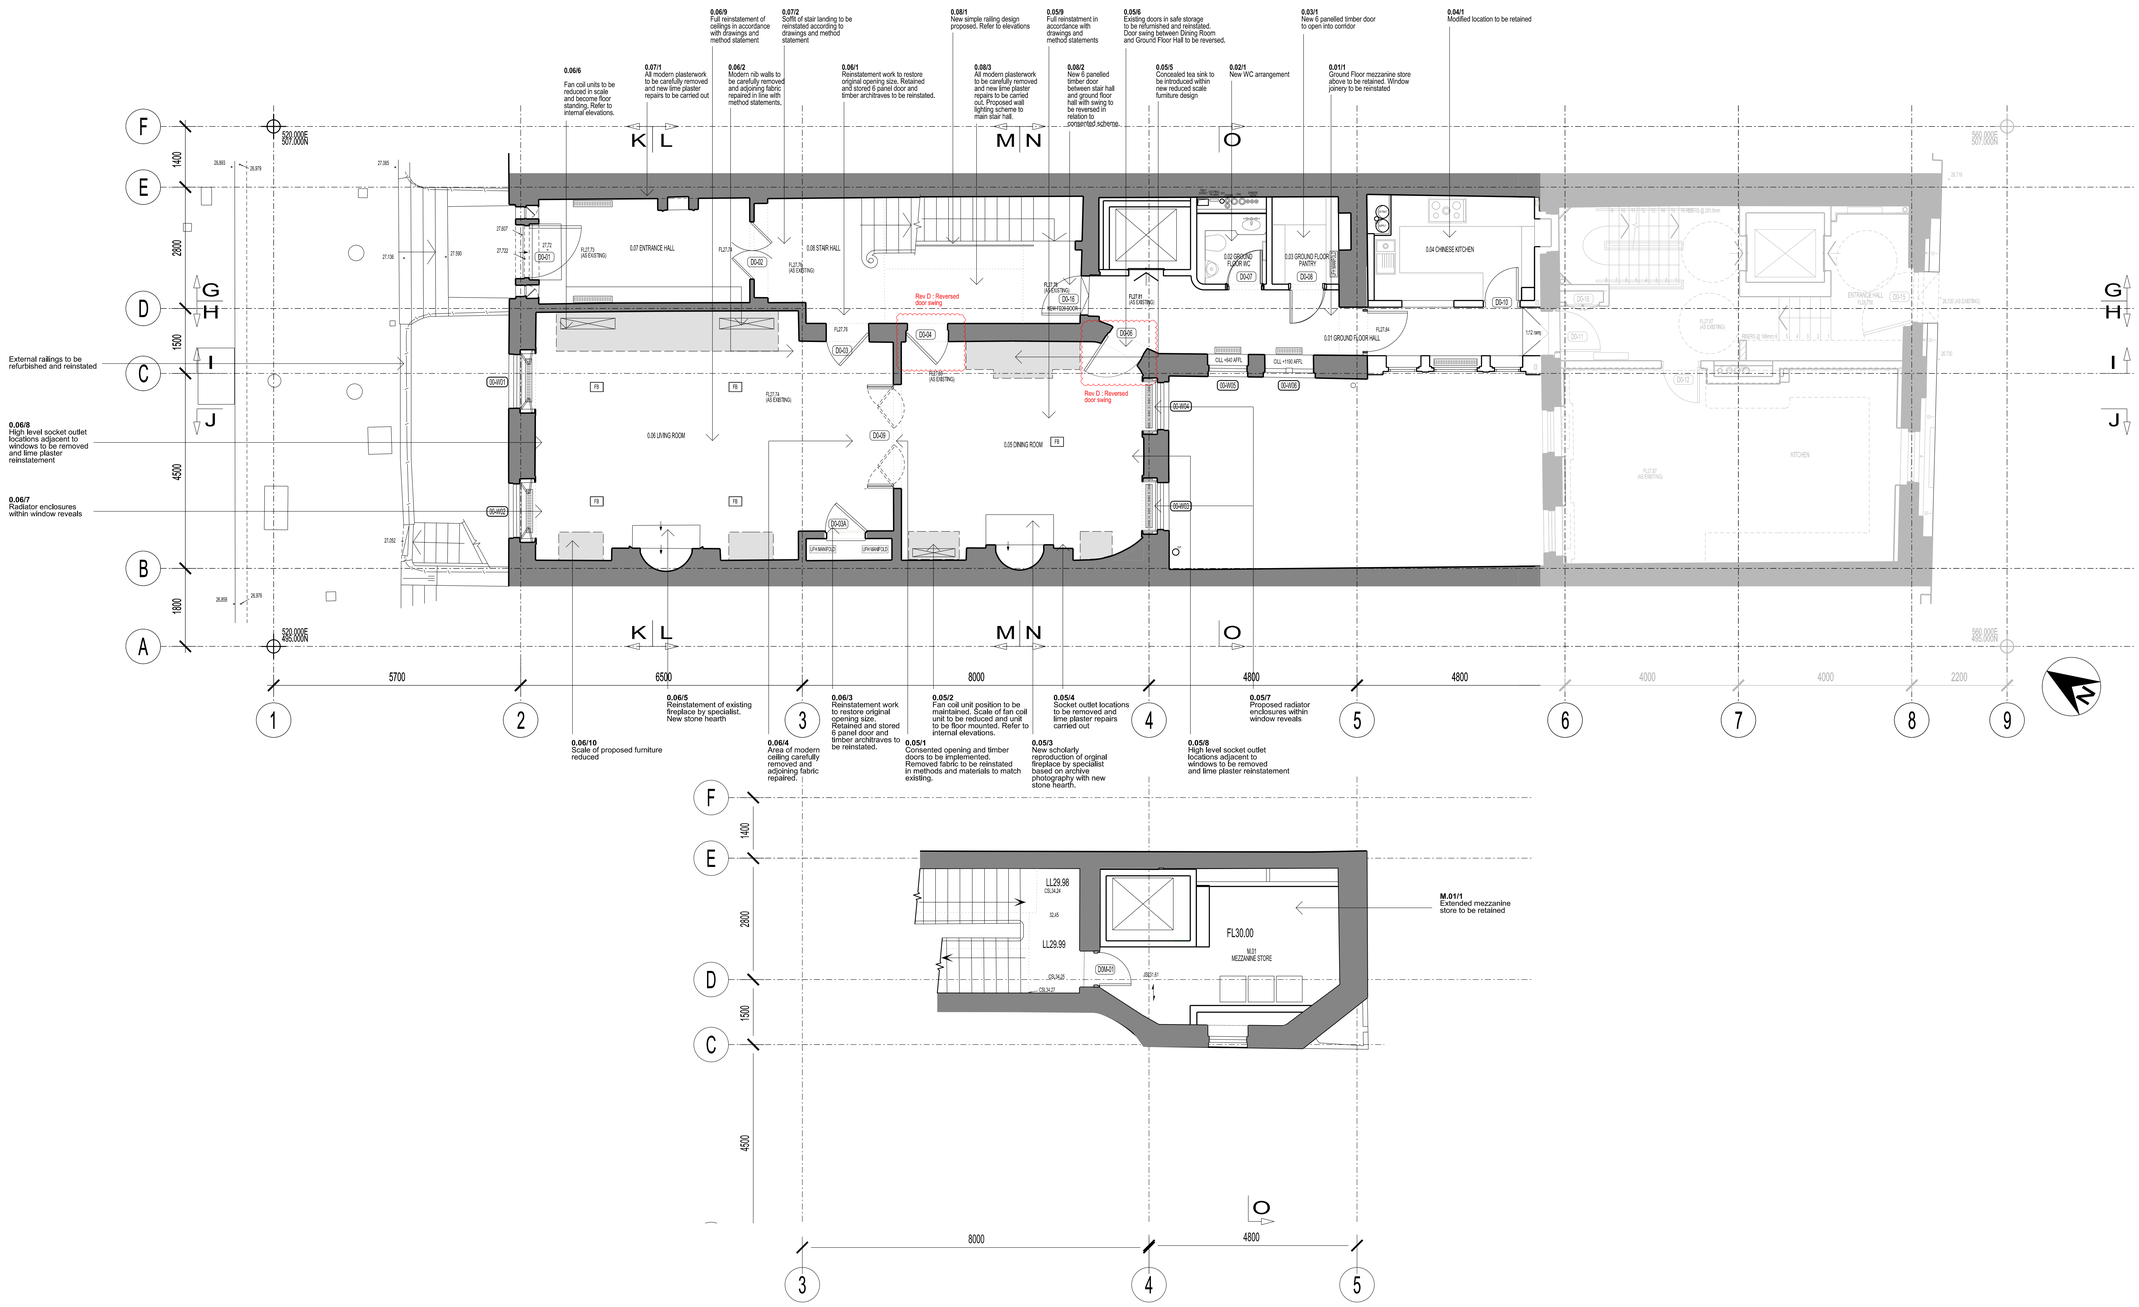

AS PROPOSED

BUILDING DESIGN PARTNERSHIP LTD SHALL HAVE NO RESPONSIBILITY FOR ANY USE MADE OF THIS DOCUMENT OTHER THAN FOR THAT WHICH IT WAS PREPARED AND ISSUED

ALL DIMENSIONS SHOULD BE CHECKED ON SITE.

DO NOT SCALE FROM THIS DRAWING.

ANY DRAWING ERRORS OR DIVERGENCES SHOULD BE BROUGHT TO THE ATTENTION OF BUILDING DESIGN PARTNERSHIP LTD AT THE ADDRESS SHOWN.

Existing Fabric
As Proposed Fabric

REVISION / DESCRIPTION	DRAWN	CHECKED	DATE
D LBC APPLICATION	LC	AC	31.05.2020
C LBC APPLICATION	MN	MB	14.12.2017
B LBC APPLICATION - DRAFT FOR COMMENTS	MN	MB	08.12.2017
A LBC APPLICATION - DRAFT FOR COMMENTS	MN	MB	01.12.2017
- LBC APPLICATION - DRAFT FOR COMMENTS	MN	MB	22.11.2017

BDP.

16 Brewhouse Yard
Clerkenwell
London, EC1V 4LJ
United Kingdom

T +44 (0)20 7812 8000
F +44 (0)20 7812 8399
www.bdp.com

PROJECT TITLE
42 BEDFORD SQUARE

PROJECT NUMBER
P2005698

DRAWING TITLE
GROUND FLOOR PLAN
AS PROPOSED

SCALE @ A1
1:50

DATE
11.2017

DRAWING NO.
(15)AP122

REVISION
D