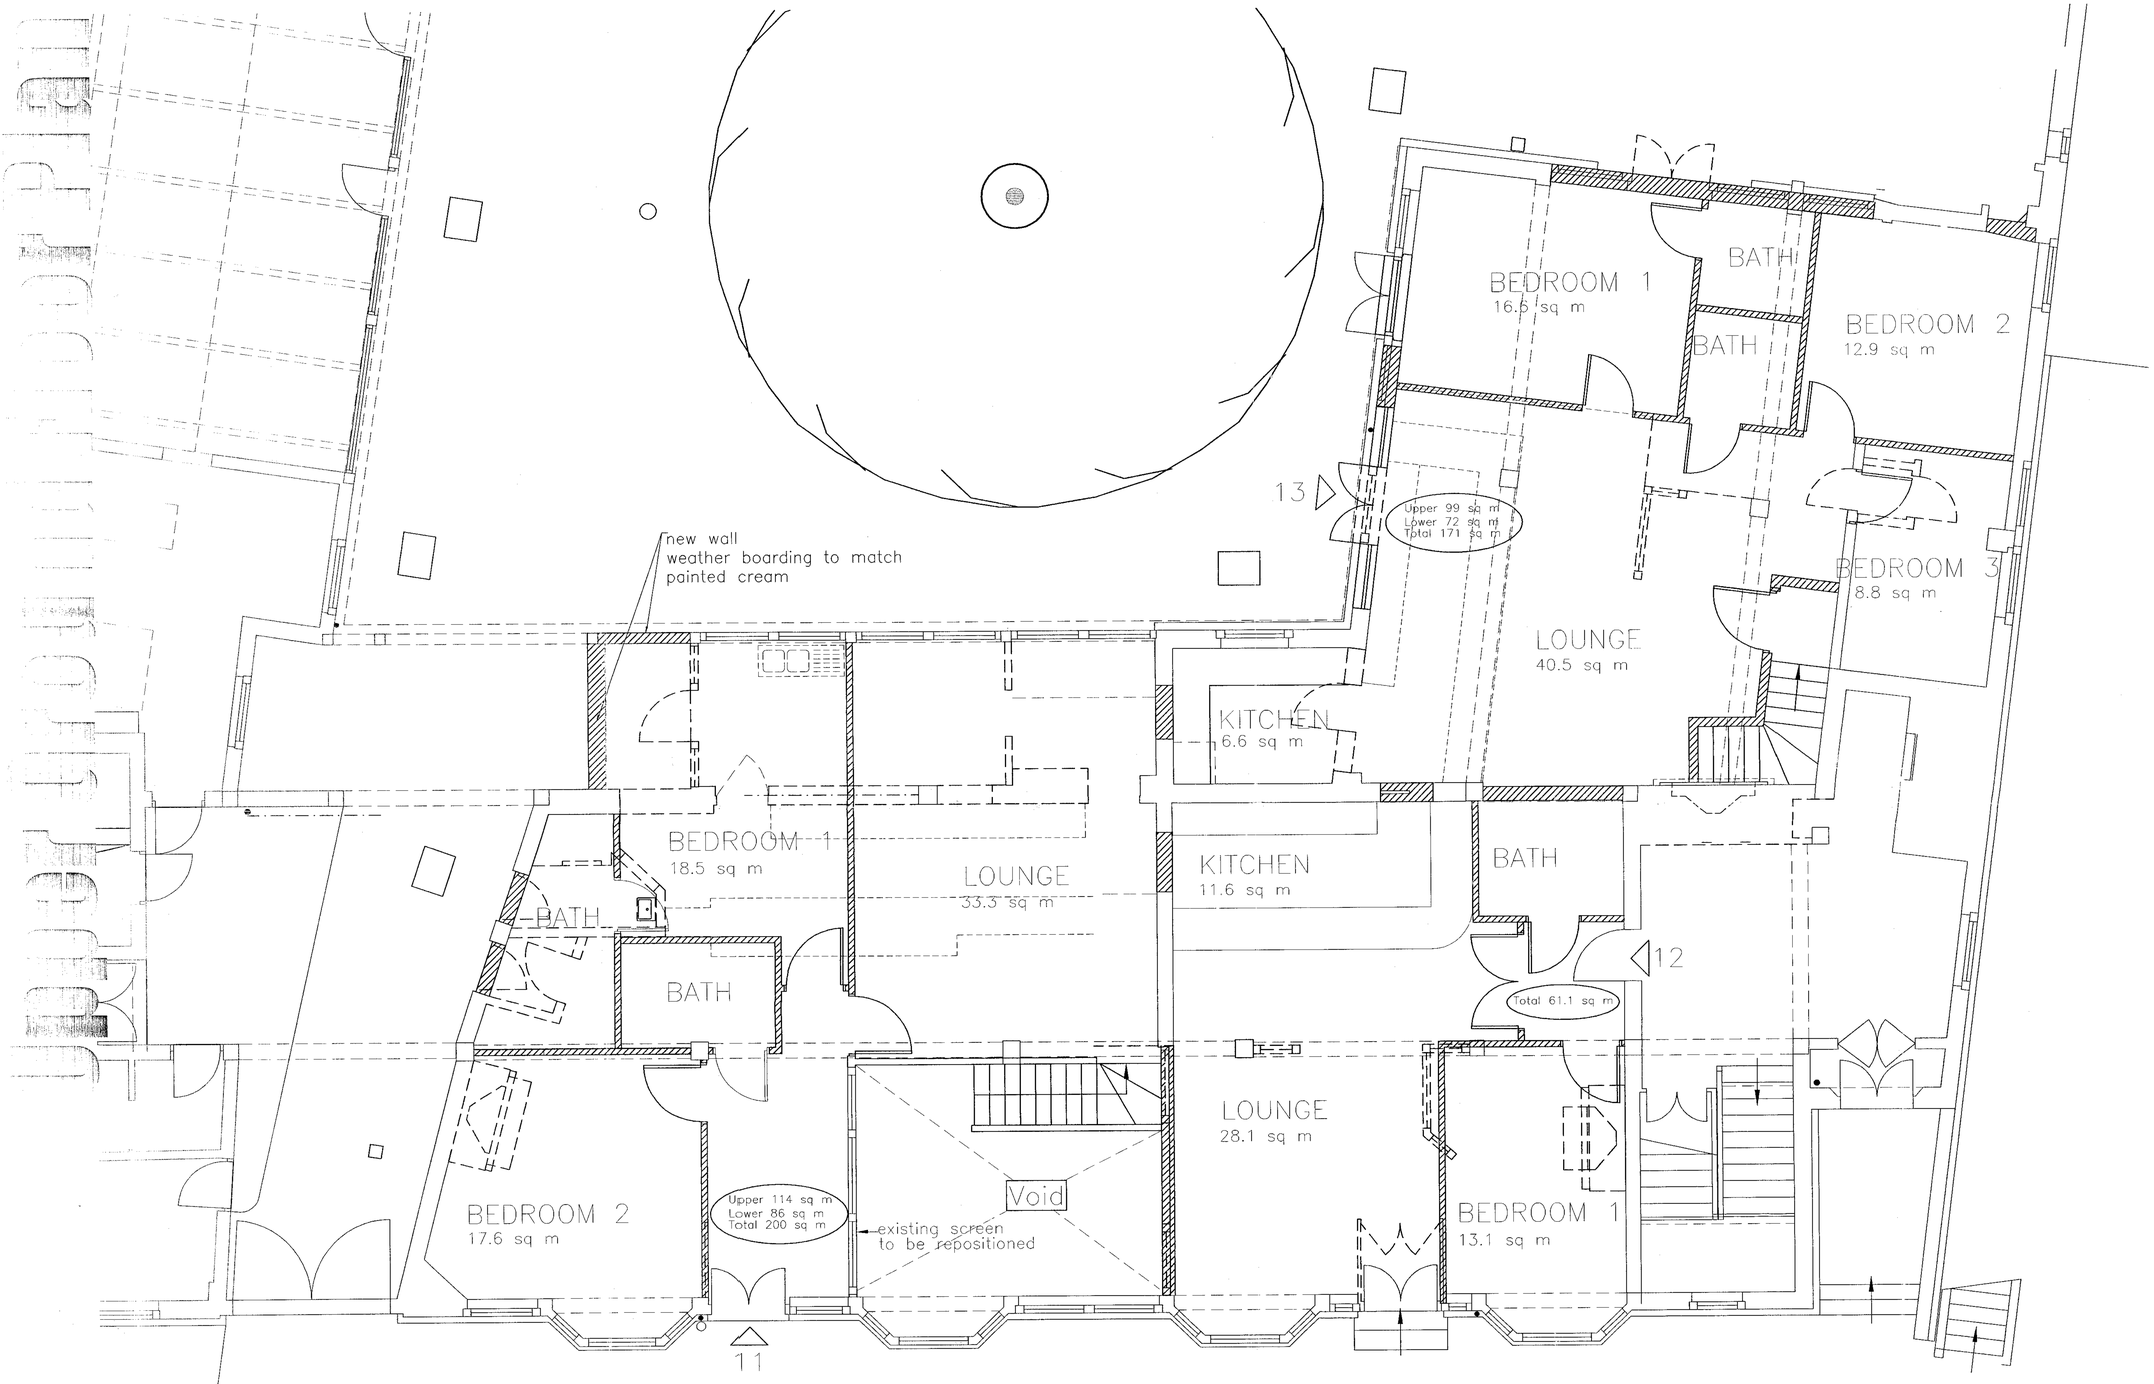

Ground floor plan

2003/3712/L

2003/3711/P

A1
(C) 2003 MGa

2537.P.611

PLANNING

NOTES :

Rev	Details	Date
-	-	-

Jack Straws Castle
North End Way
London NW3

Drawing Title

Proposed Plans
Upper Ground Floor

Drawing No.
2537.P.611

Revision
-

Scale
1 : 50@A1

Date
12.12.03

Drawn
pc

File No
JSC-G&B r

Studio 8
Number One
Baltic Place
London N1 5aQ
t : +44 (0)20 7254 9090
f : +44 (0)20 7254 9395
e : mail@mga-arch.com
w : www.mga-arch.com

Michael Ginn Associates
Architects

615

PLANNING

NOTES :

Doors plan

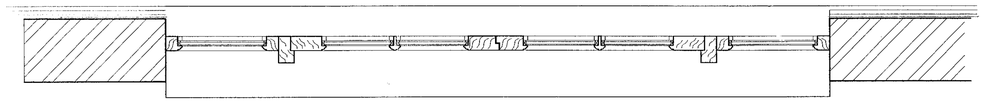

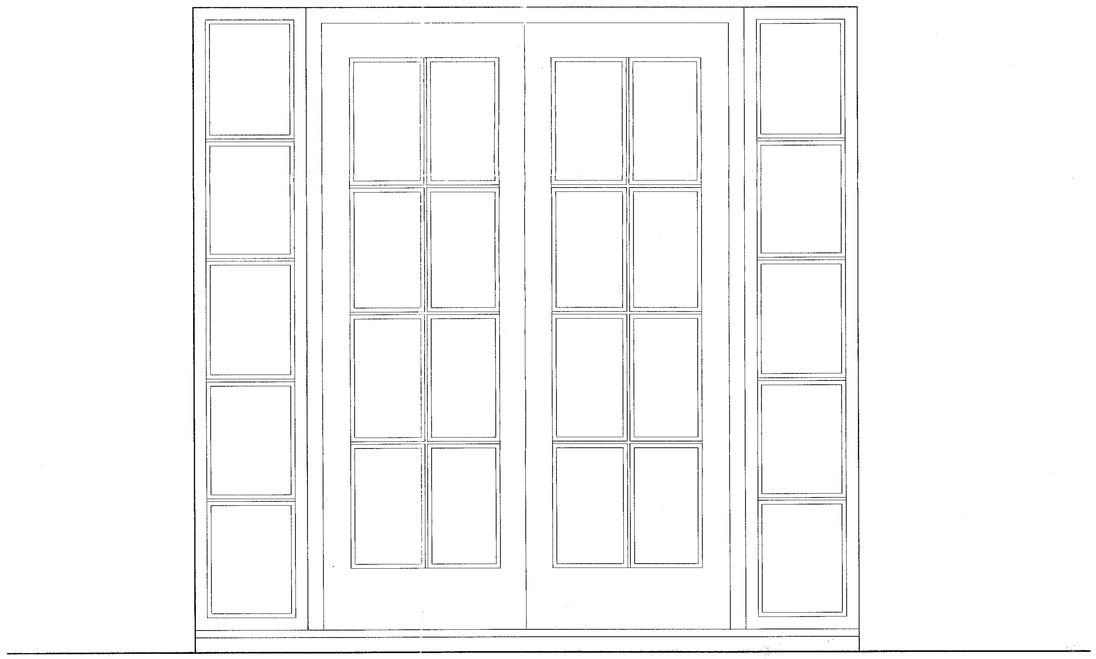

Door Elevation

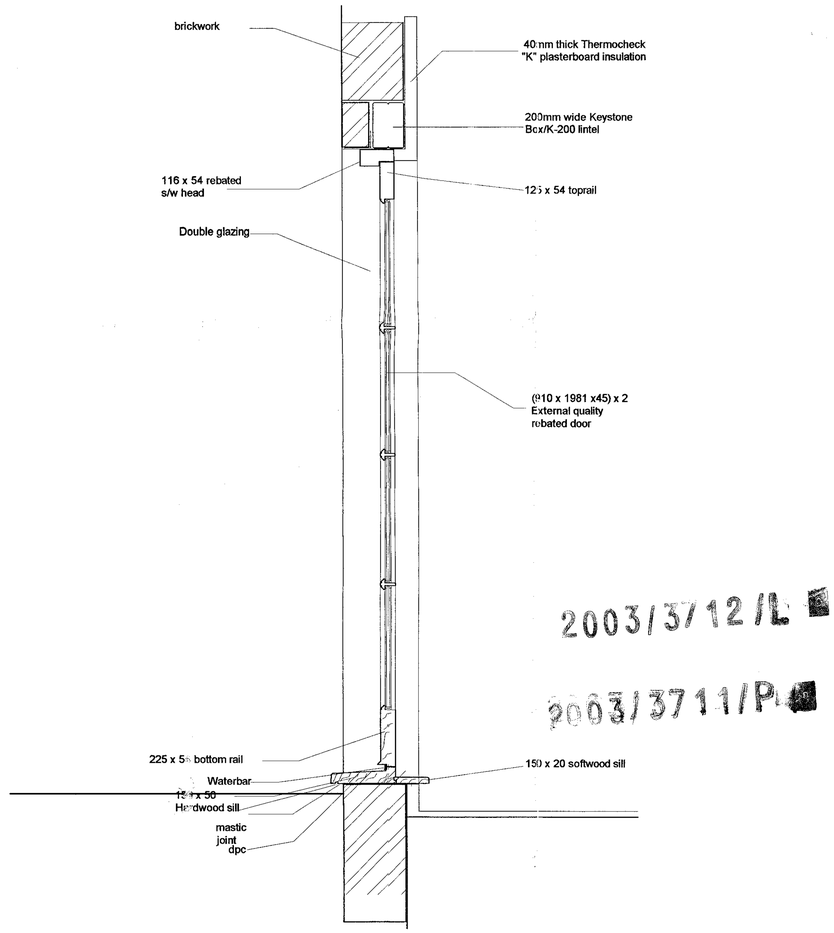

Door section

2003/3712/L

2003/3711/P

Rev	Details	Date
-	-	-

Jack Straws Castle
North End Way
London NW3

Drawing Title
Proposed Door Details

Drawing No. 2537.P.615

Revision -

Scale 1 : 10@A1

Date 12.12.03

Drawn pc

File No JSC-G&B r

Studio 8
Number One
Baltic Place
London N1 5AQ
t : +44 (0)20 7254 9390
f : +44 (0)20 7254 9395
e : mail@mga-arch.com
w : www.mga-arch.com

Michael Ginn & Associates
architects

A1

(C) 2003 MGa

EXISTING ELEVATIONS BB & DD

Elevation / Section DD - Thru Courtyard

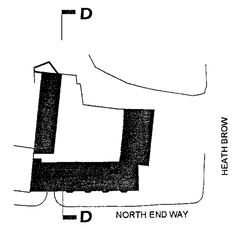

Elevation BB - Heath Brow

2003/3711/P

2003/3712/L

A1

© 2003 MGa

609

EXISTING

NOTES :

Rev	Details	Date
-	-	-

Jack Straws Castle
North End Way
London NW3

Drawing Title
Existing Elevations
Elevation BB DD

Drawing No.
2537.S.609

Revision
-

Scale
1 : 50@A1

Date
12.12.03

Drawn
pc

File No
JSC-G&B r

Studio 8
Number One
Baltic Place
London N1 5aQ
t 44 (0)20 7254 9390
f 44 (0)20 7254 9395
email@mga-arch.com
www.mga-arch.com

Michael Ginn associates
architects

EXISTING ELEVATIONS AA & CC

Elevation / Section CC - Thru Courtyard

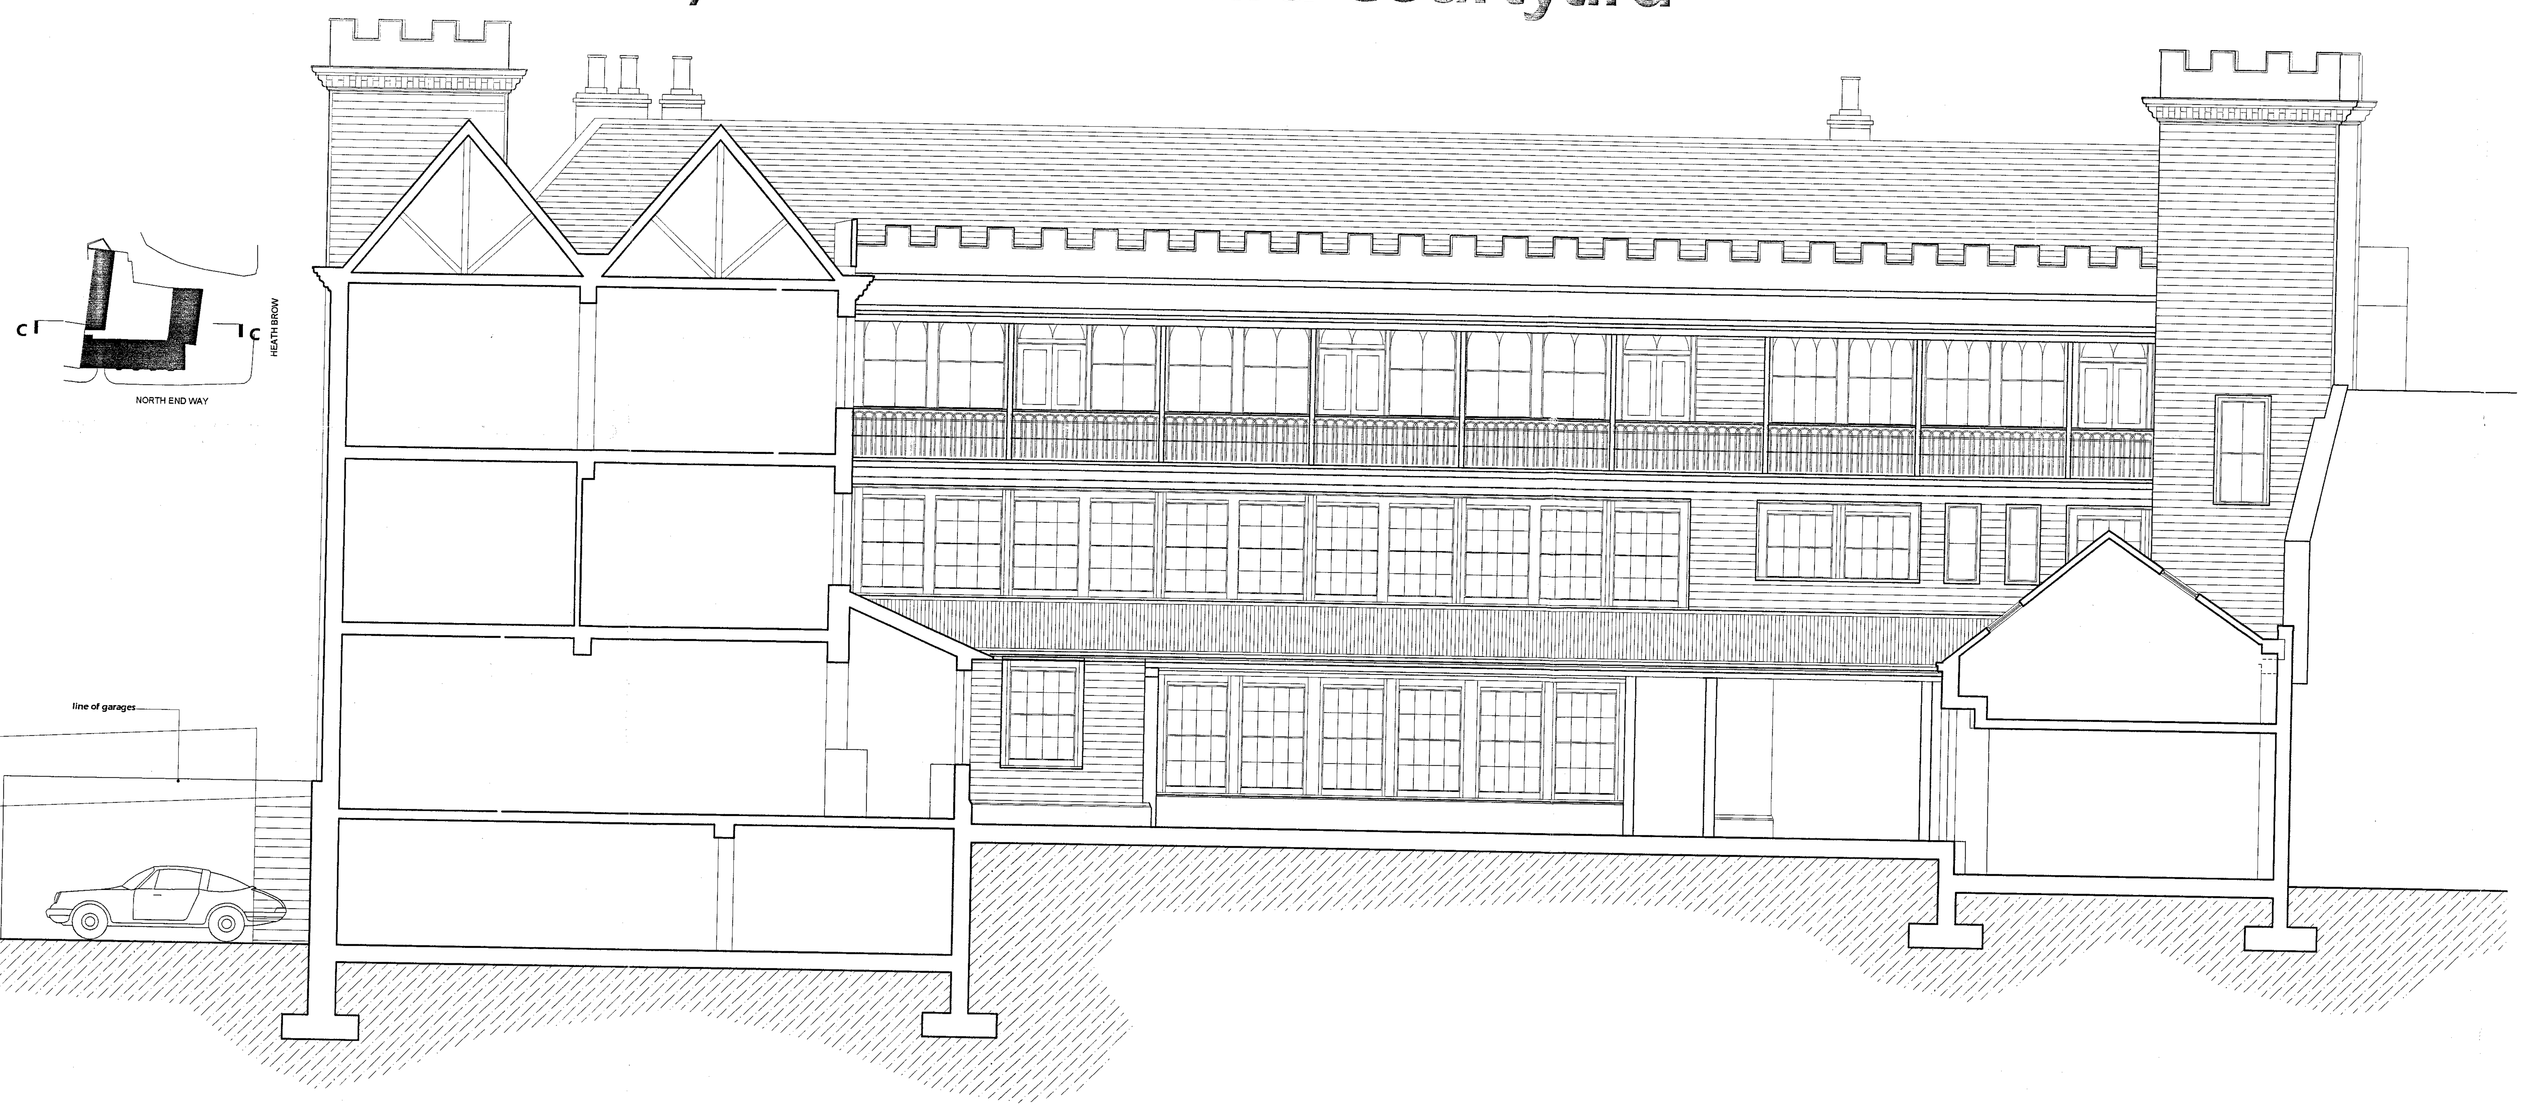

Elevation AA - North End Way

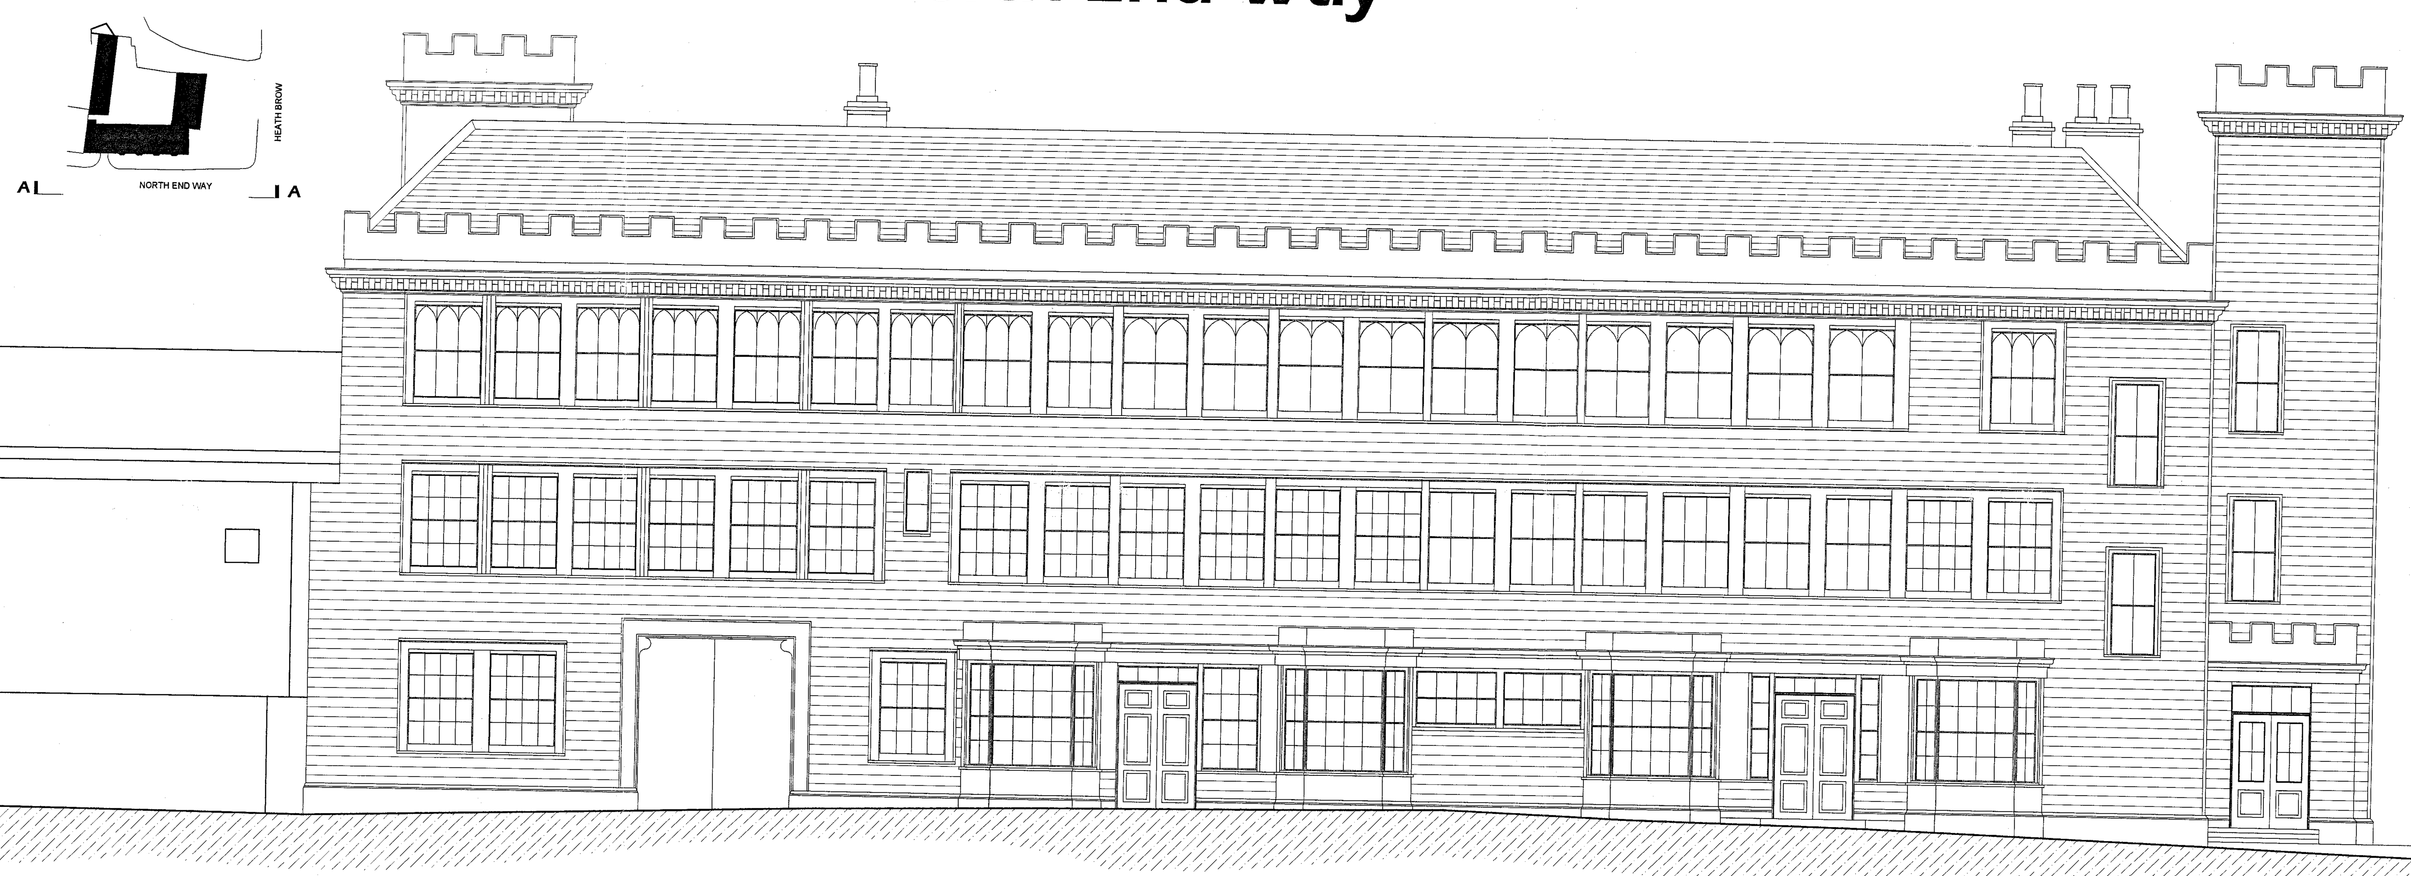

0 1 2 5 10m

A1
© 2003 MGa

608

EXISTING

NOTES :

Rev	Details	Date
-	-	-

Jack Straws Castle
North End Way
London NW3

Drawing Title
Existing Elevations
Elevation AA CC

2003/3711/P

Drawing No.
2537.S.608

Revision
-

Scale
1 : 50@A1

Date
12.12.03

Drawn
pc

File No
JSC-G&B r

Studio 8
Number One
Baltic Place
London N1 5aQ
t : +44 (0)20 7254 9390
f : +44 (0)20 7254 9395
e : mail@mga-arch.com
w : www.mga-arch.com

Michael Ginn Associates

Existing floor plan

EXISTING

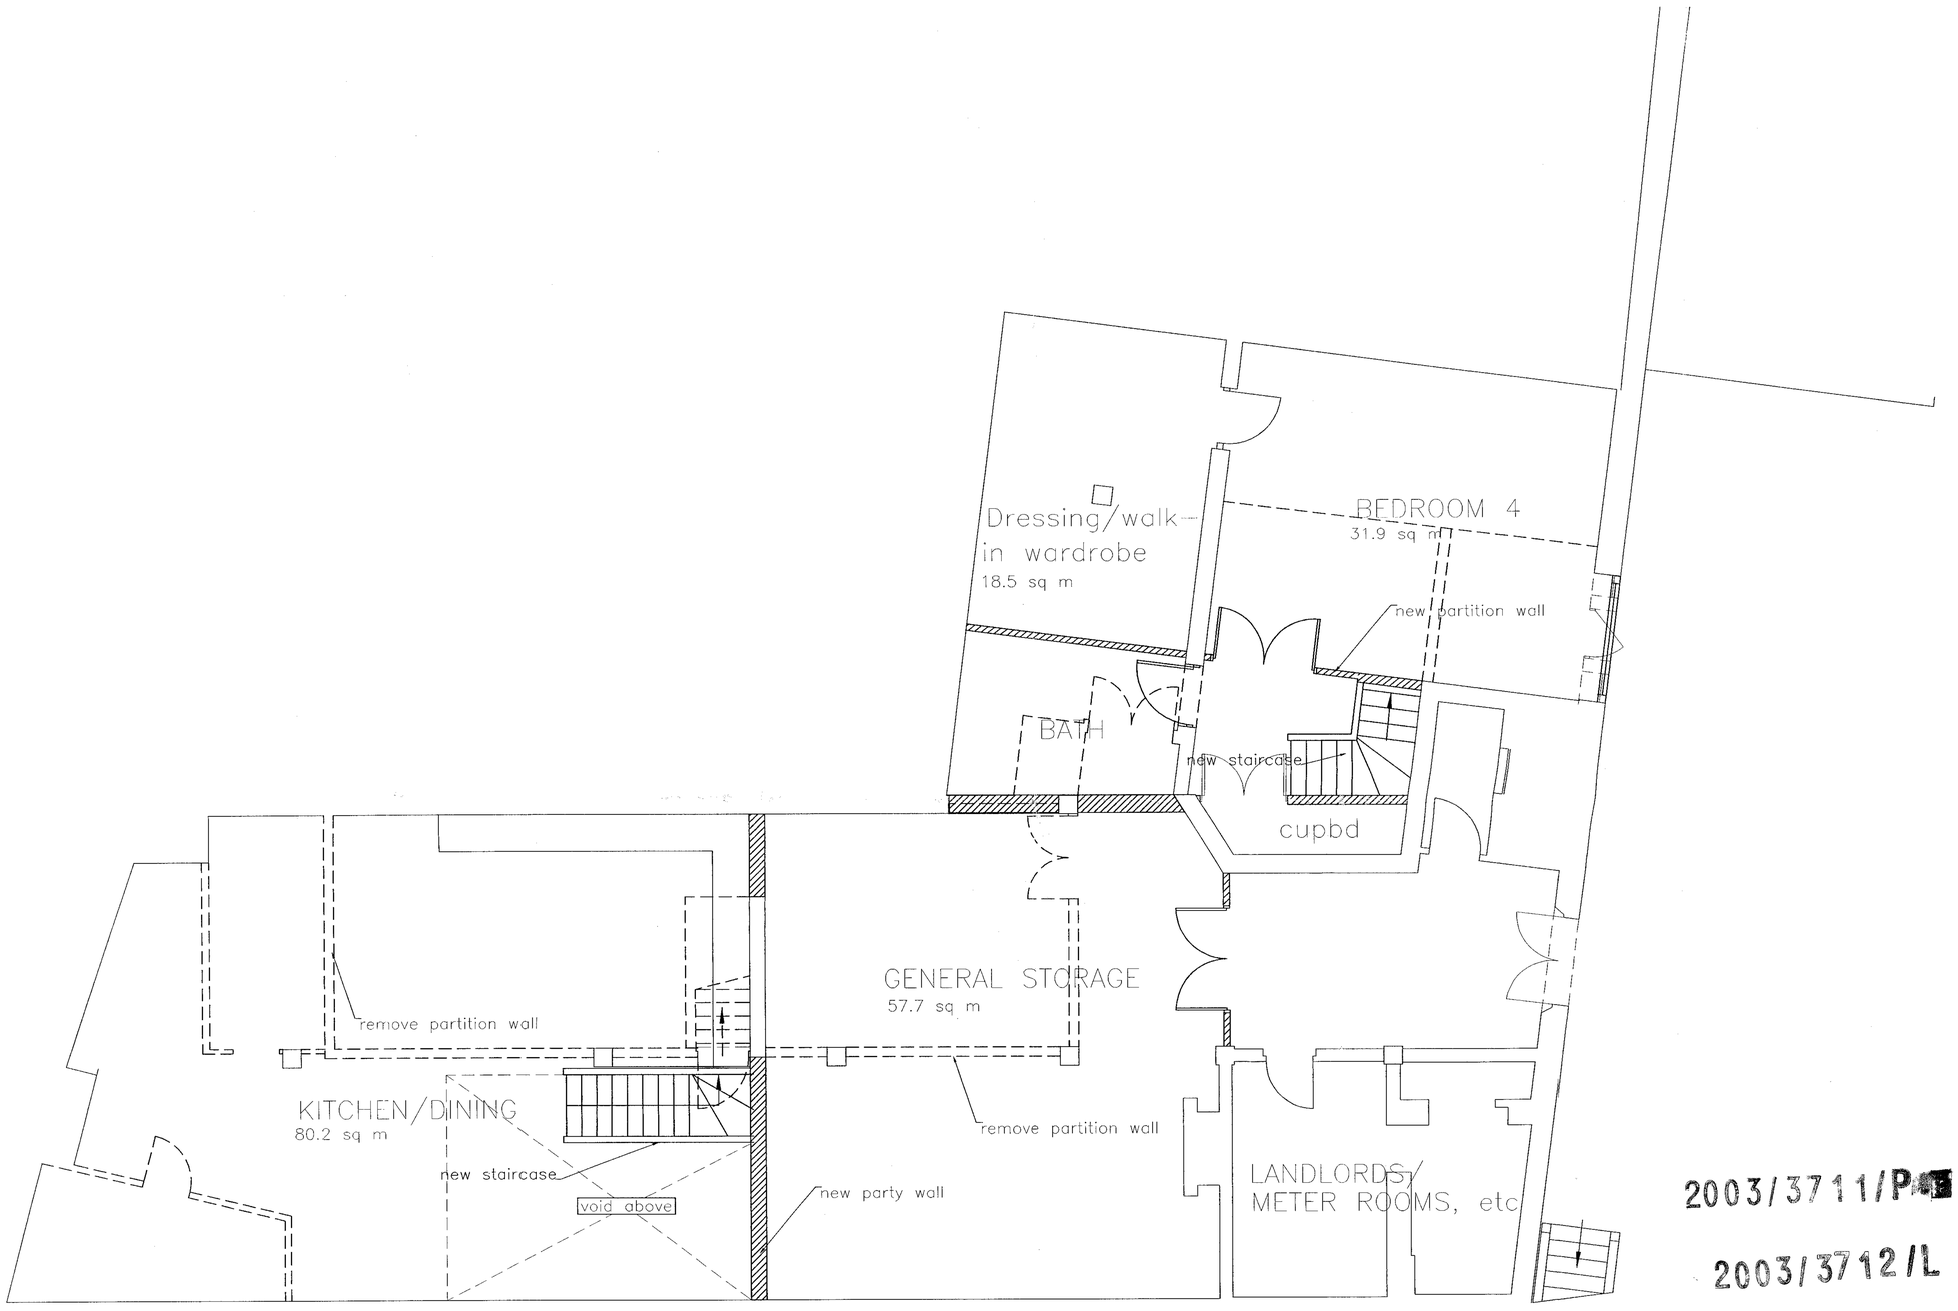

Basement floor plan

2003/3711/P

2003/3712/L

612

PLANNING

NOTES :

Rev | Details | Date

Jack Straws Castle
North End Way
London NW3

Drawing Title
Proposed Plans
Lower Ground Floor

Drawing No.
2537.P.612

Revision
-

Scale
1 : 50@A1

Date
12.12.03

Drawn
pc

File No
JSC-G&B r

Studio 8
Number One
Baltic Place
London N1 5aQ

t : +44 (0)20 7254 9090
f : +44 (0)20 7254 9395
e : mail@mga-arch.com
w : www.mga-arch.com

Michael Ginn associates
architects

A1
© 2003 MGa

PROPOSED ELEVATIONS BB & DD

Elevation / Section DD - Thru Courtyard

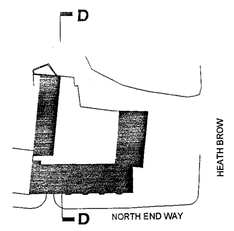

Elevation BB - Heath Brow

North End Way

2003/3/11/P

2003/3/12/L

A1

© 2003 MGa

614

PLANNING

NOTES :

Rev	Details	Date
-	-	-

Jack Straws Castle
North End Way
London NW3

Drawing Title
Proposed Elevations
Elevation BB DD

Drawing No. 2537.P.614

Revision -

Scale 1 : 50@A0

Date 12.12.03

Drawn PC

File No JSC-G&B r

Studio 8
Number One
Baltic Place
London N1 5aQ
t : +44 (0)20 7254 9390
f : +44 (0)20 7254 9395
e : mail@mga-arch.com
w : www.mga-arch.com

Michael G inn associates
architects

PROPOSED ELEVATIONS AA & CC

Elevation / Section CC - Thru Courtyard

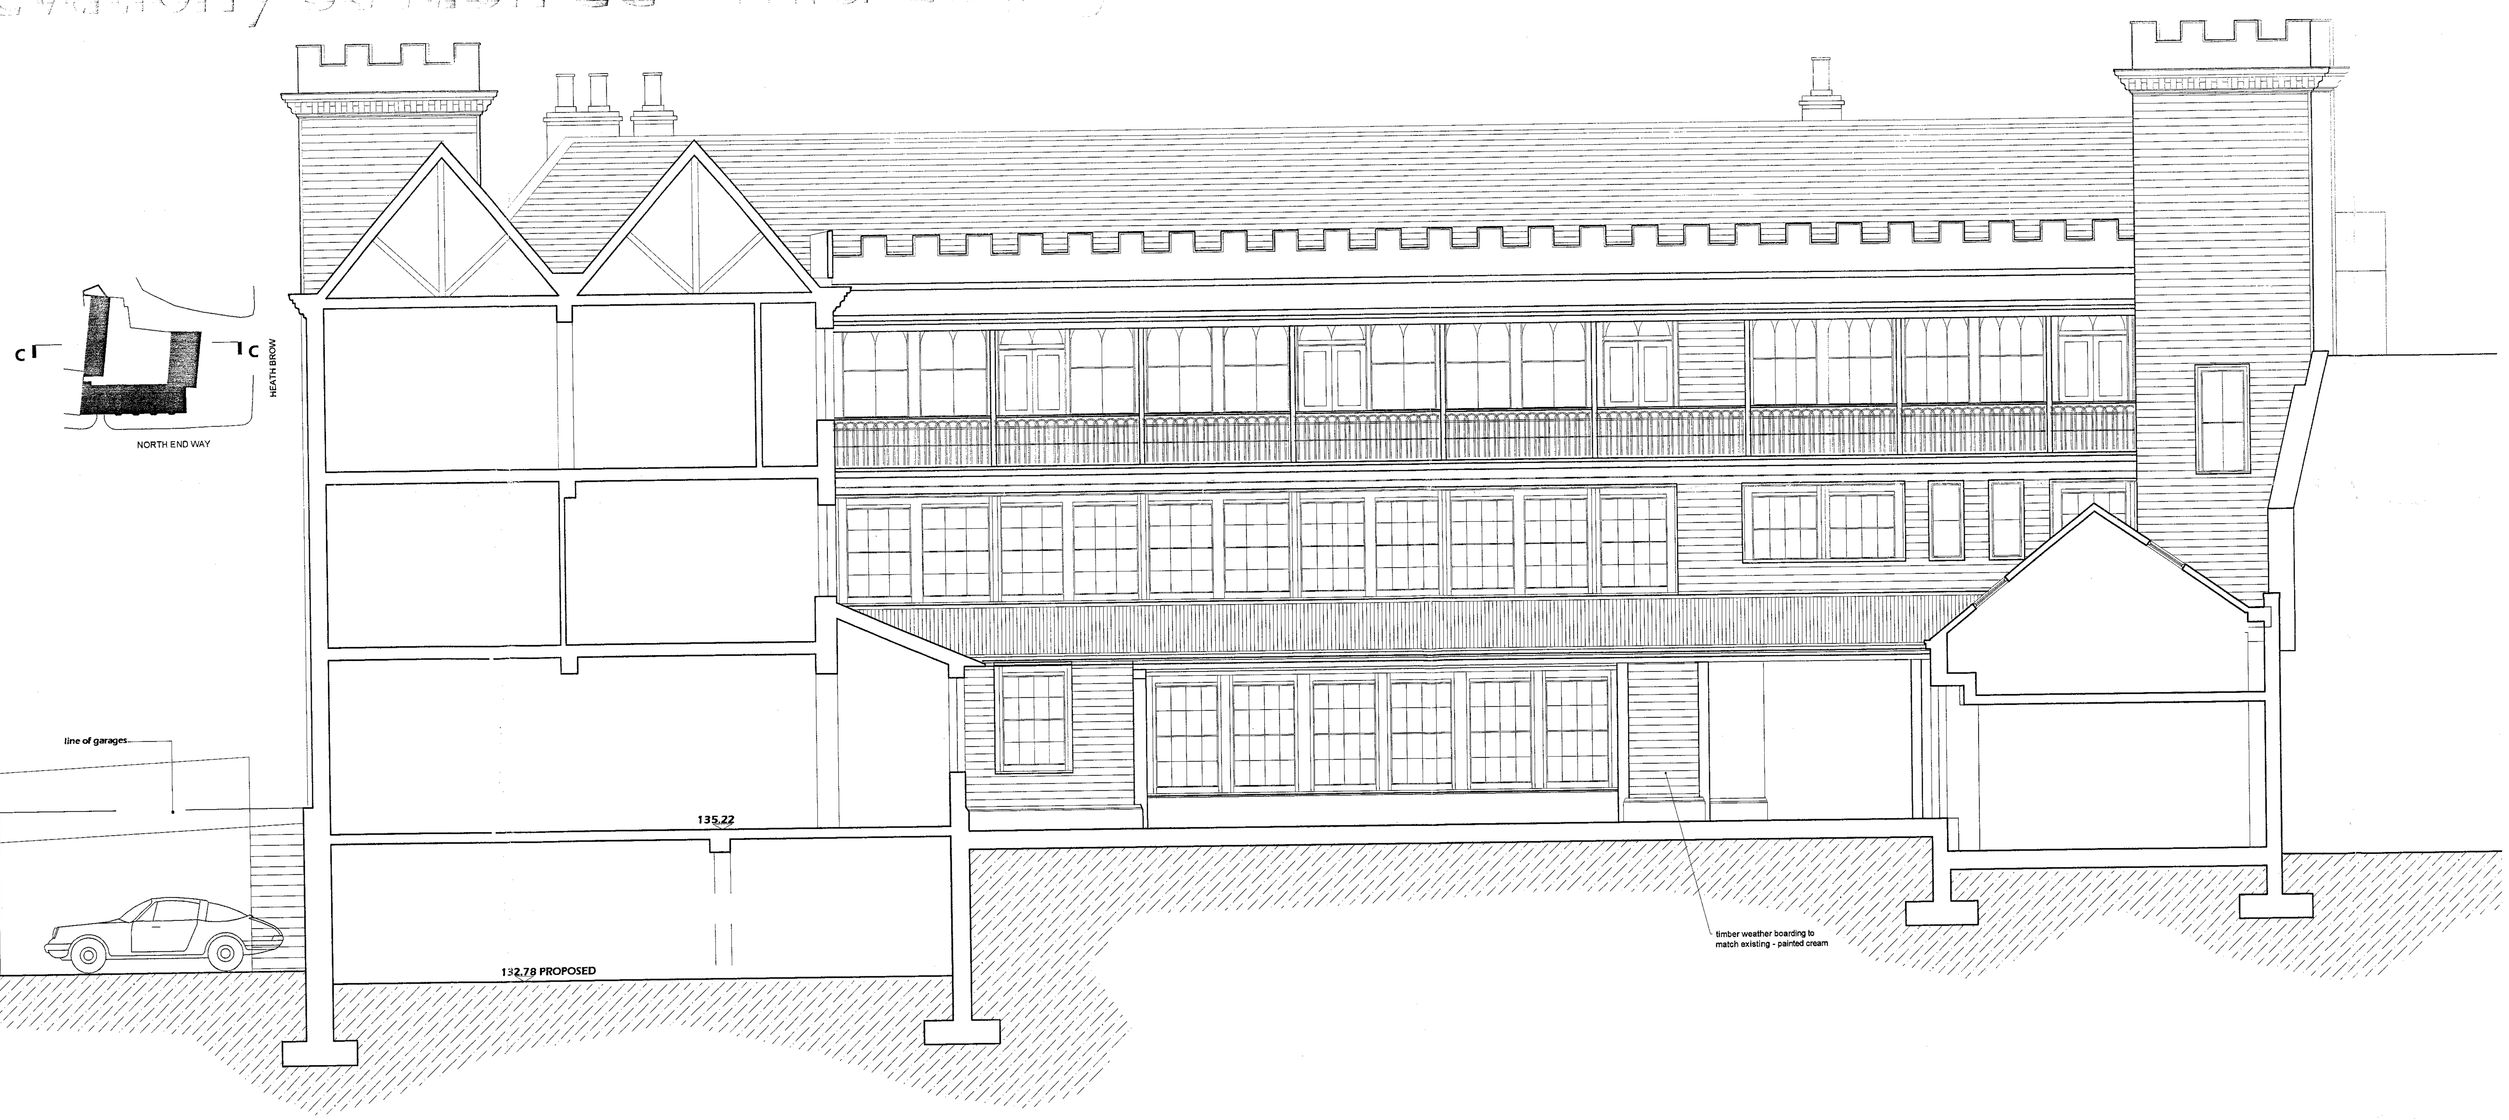

datum 130.000

Elevation AA - North End Way

no alterations to the front elevation

0 1 2 5 10m

A1
© 2003 MGa

2003/3712/L
2003/3711/P

613

PLANNING

NOTES :

Rev	Details	Date
-	-	-

Jack Straws Castle
North End Way
London NW3

Drawing Title
Proposed Elevations
Elevation AA CC

Drawing No.
2537.P.613

Revision
-

Scale
1 : 50@A0

Date
12.12.03

Drawn
pc

File No
JSC-G&B r

Studio 8
Number One
Baltic Place
London N1 5aQ
t : +44 (0)20 7254 9390
f : +44 (0)20 7254 9395
e : mail@mga-arch.com
w : www.mga-arch.com

MichaelGinn associates
architects

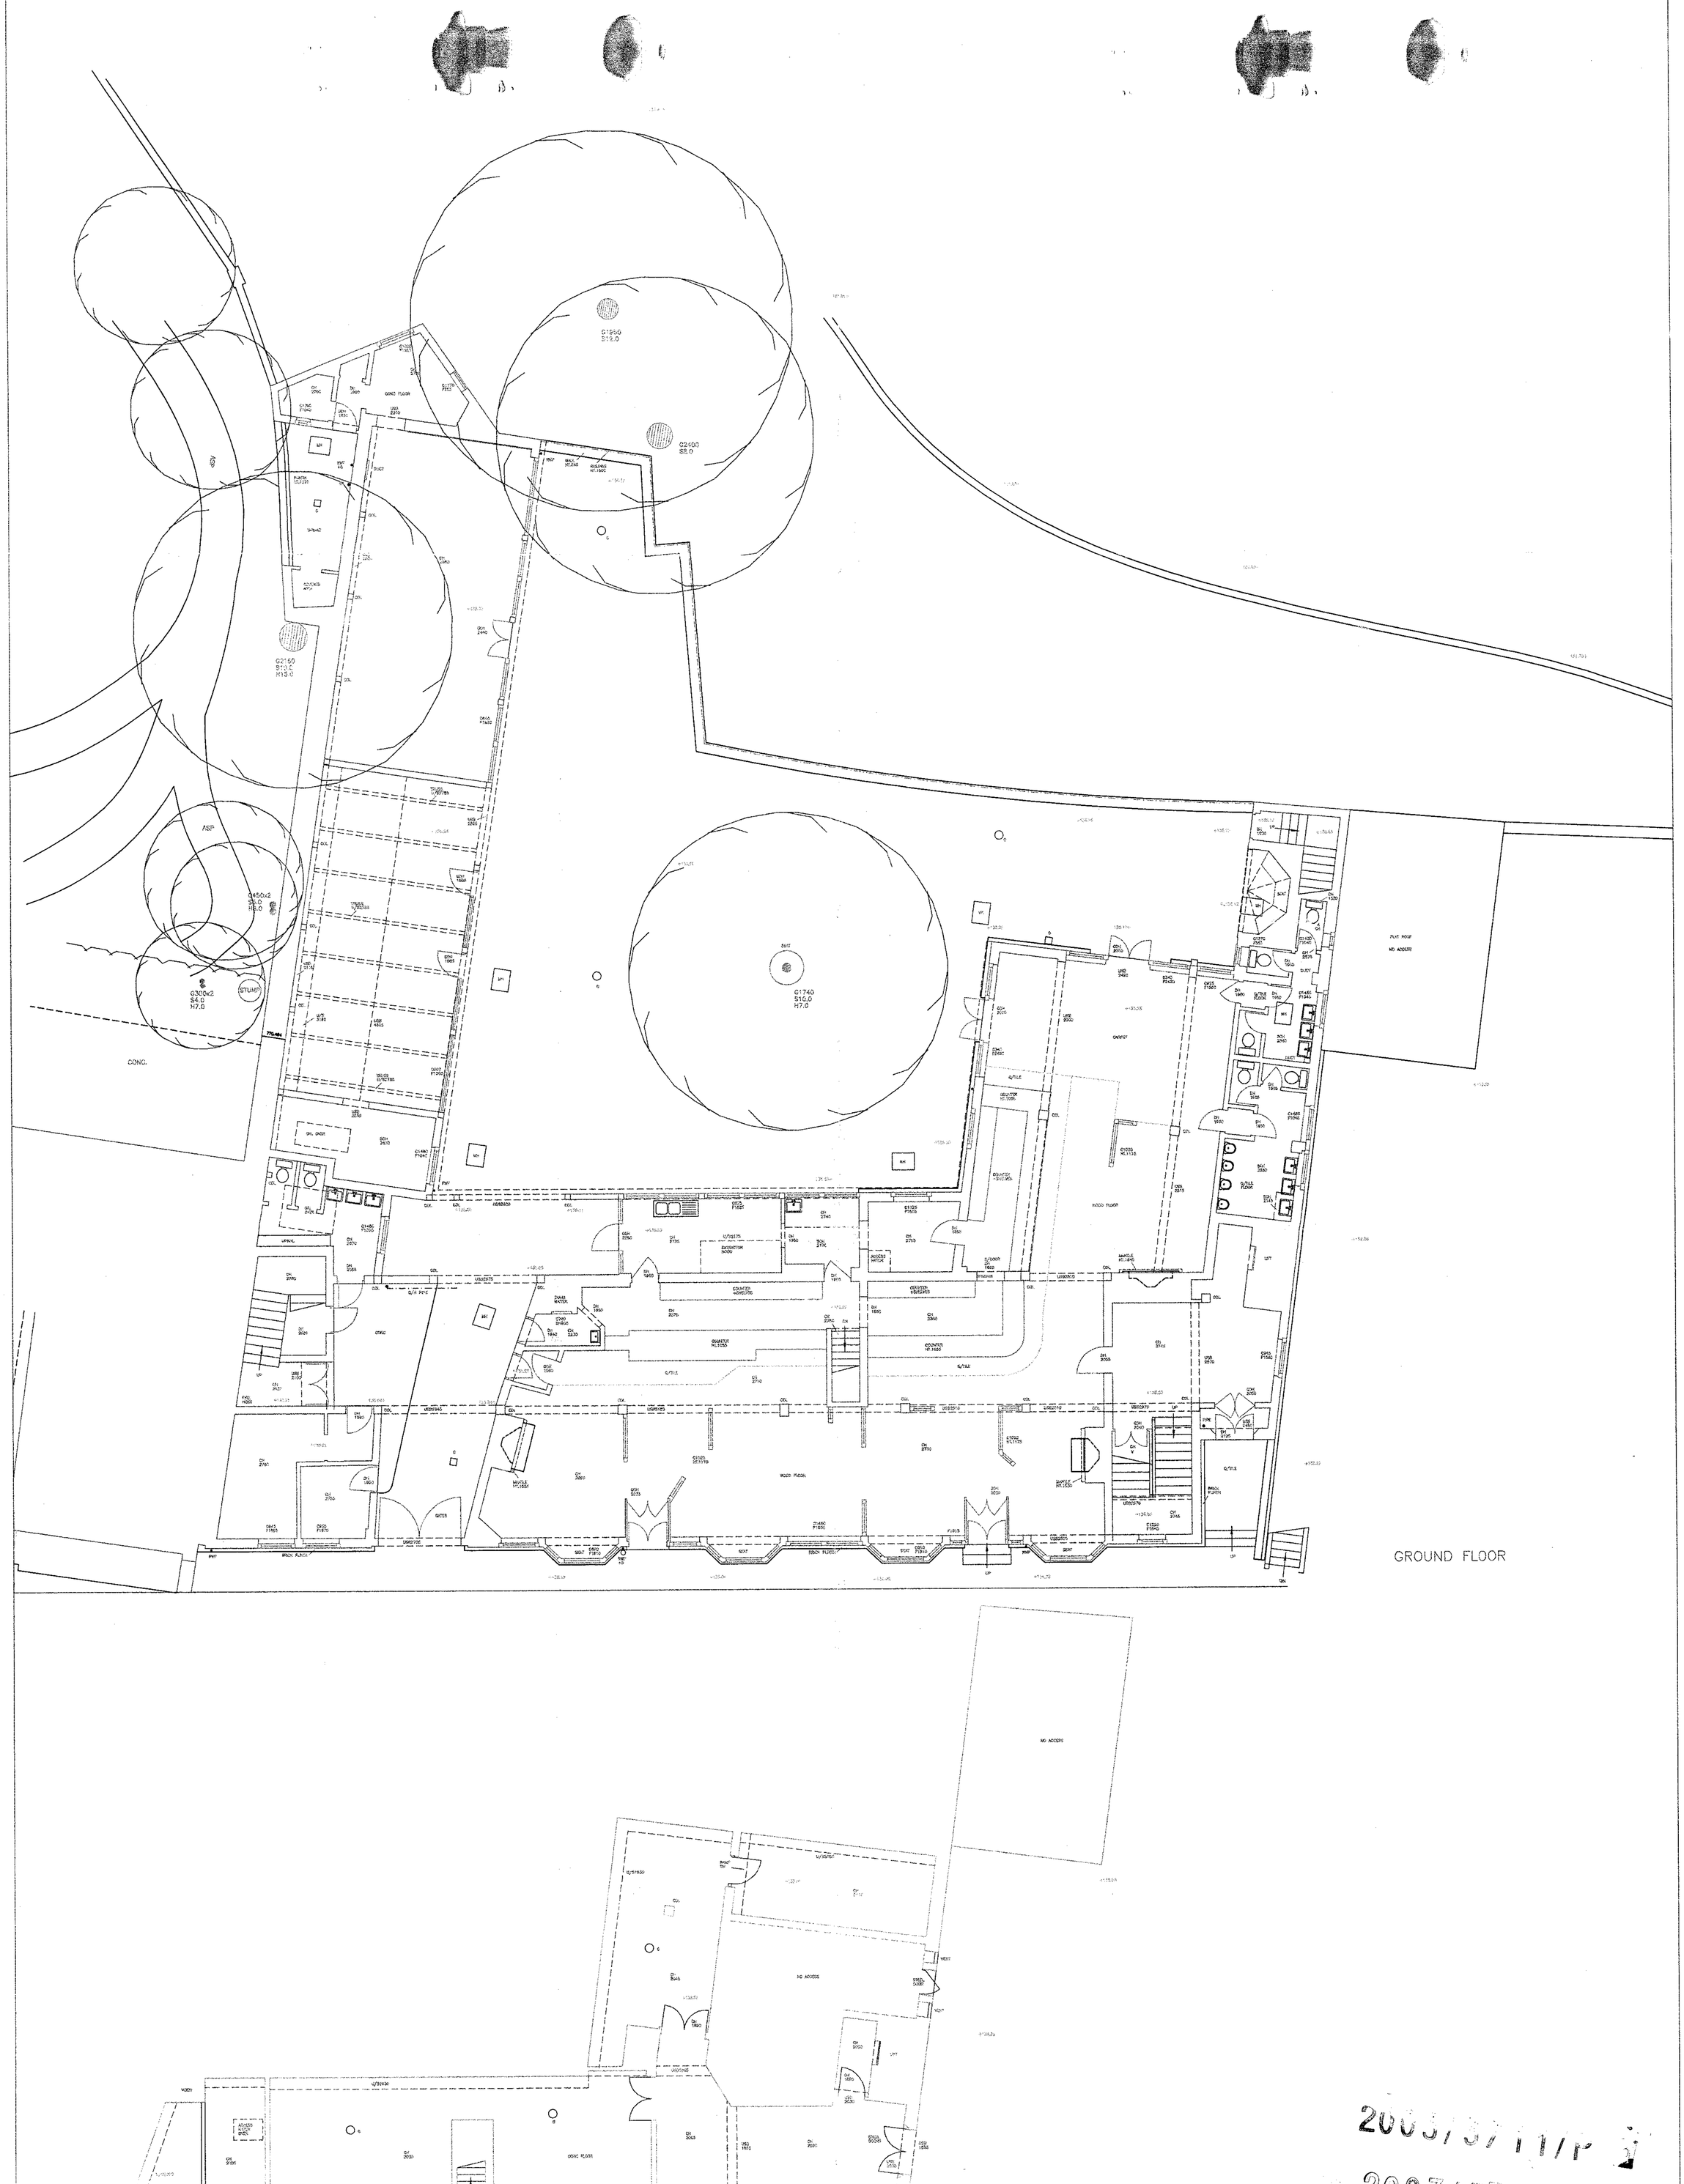

2003/3711/P

2003/3712/L

LEVIES DEALTS TO :-
OSRM SITUATED ON HEATH HOUSE,SPANIARD'S ROAD
VALUE 135.84M

W.P.G.SURVEYS
LAND SURVEYORS
MEADWAY HOUSE, 17-21 BRIGHTON ROAD
HUTCHINSON SURVEY, HTE PLN
TEL:020 8390 3711 FAX:020 8390 6277

SITE
JACK STRAWS CASTLE
NORTH END WAY
HAMPSTEAD
LONDON
NW3

EXISTING FLOOR PLANS