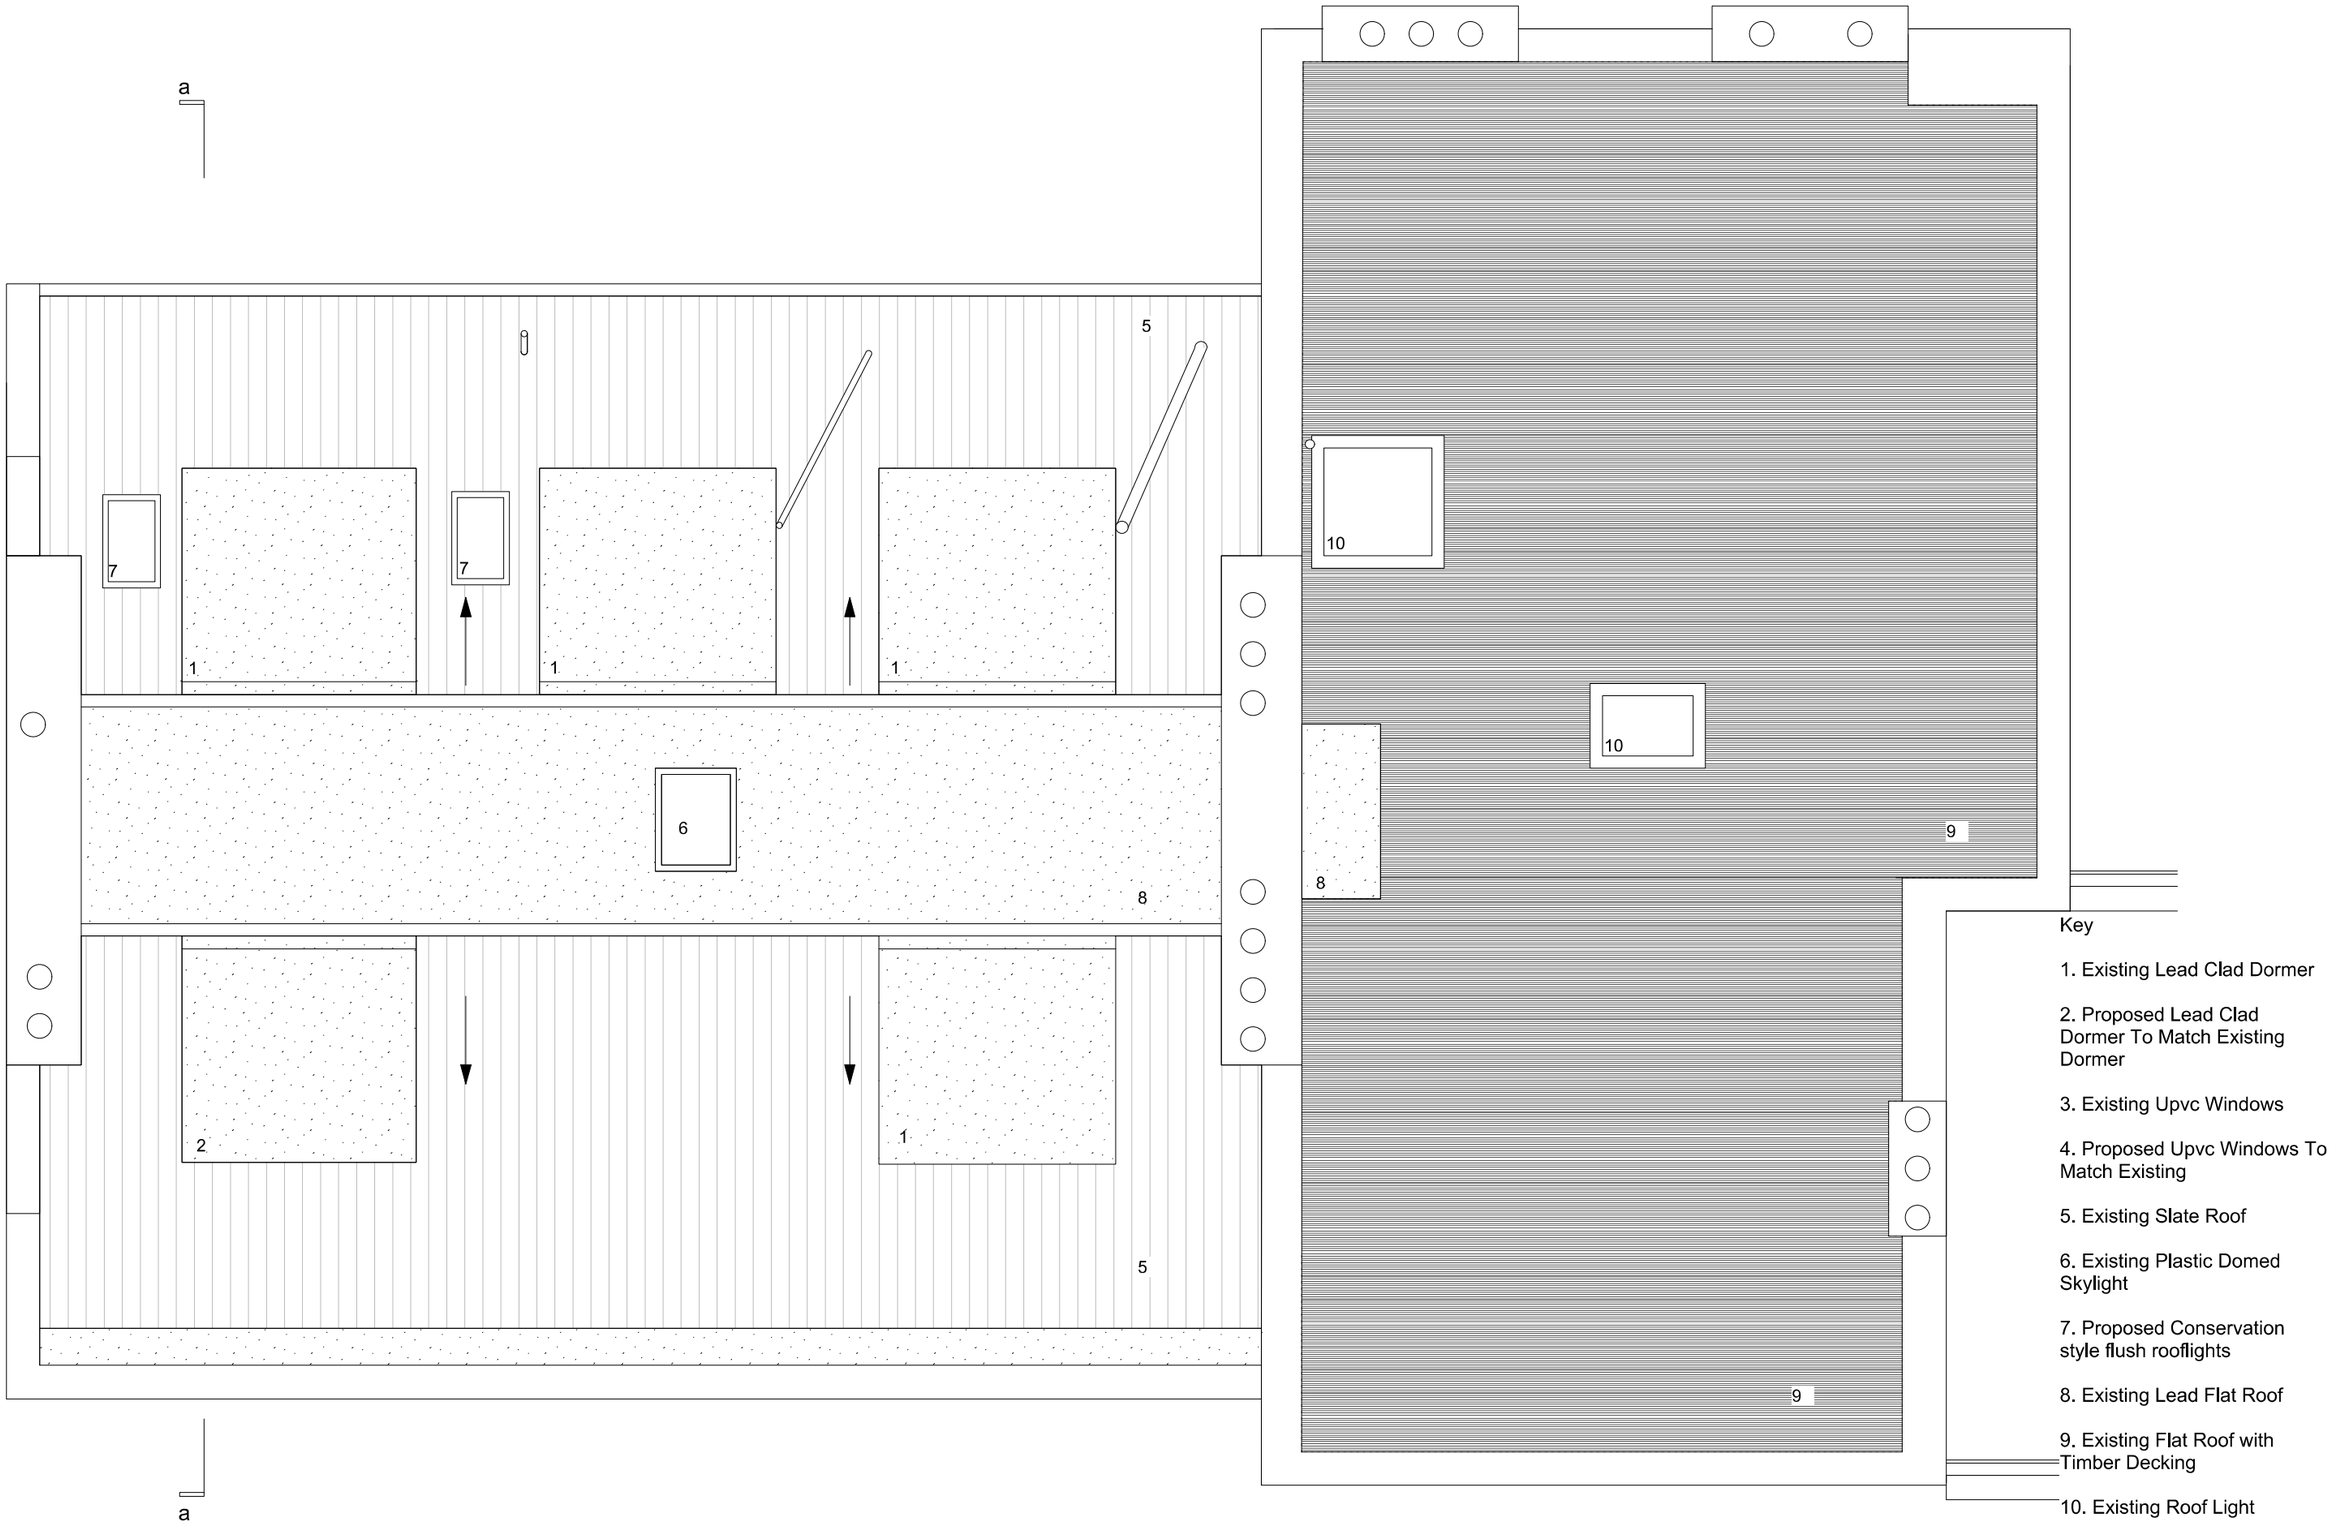

Key

1. Existing Lead Clad Dormer

2. Proposed Lead Clad Dormer To Match Existing Dormer

3. Existing Upvc Windows

4. Proposed Upvc Windows To Match Existing

5. Existing Slate Roof

6. Existing Plastic Domed Skylight

7. Proposed Conservation style flush rooflights

8. Existing Lead Flat Roof

9. Existing Flat Roof with Timber Decking

10. Existing Roof Light

General notes
Do not scale from this drawing

No.	Date	Revision
/	01.04.20	Planning application submission
A	10.06.20	Proposed velux roof windows amended to Conservation style flush rooflights.

PROPOSED Roof plan

0 0.5 1 2
[m]

For reference purposes only
Do not scale from these drawings
gauld architecture will be notified of any discrepancies in writing

© gauld architecture ltd 2020

Project	Scale	Date	Drawn
Flat 5, 28 Well Walk, NW3	1:50	01.04.20	KL
Drawing: Proposed Roof plan			

Project No.	Drawing No.	Revision No.
2001	PL14	A

t: 020 7278 4588
GAULD ARCHITECTURE