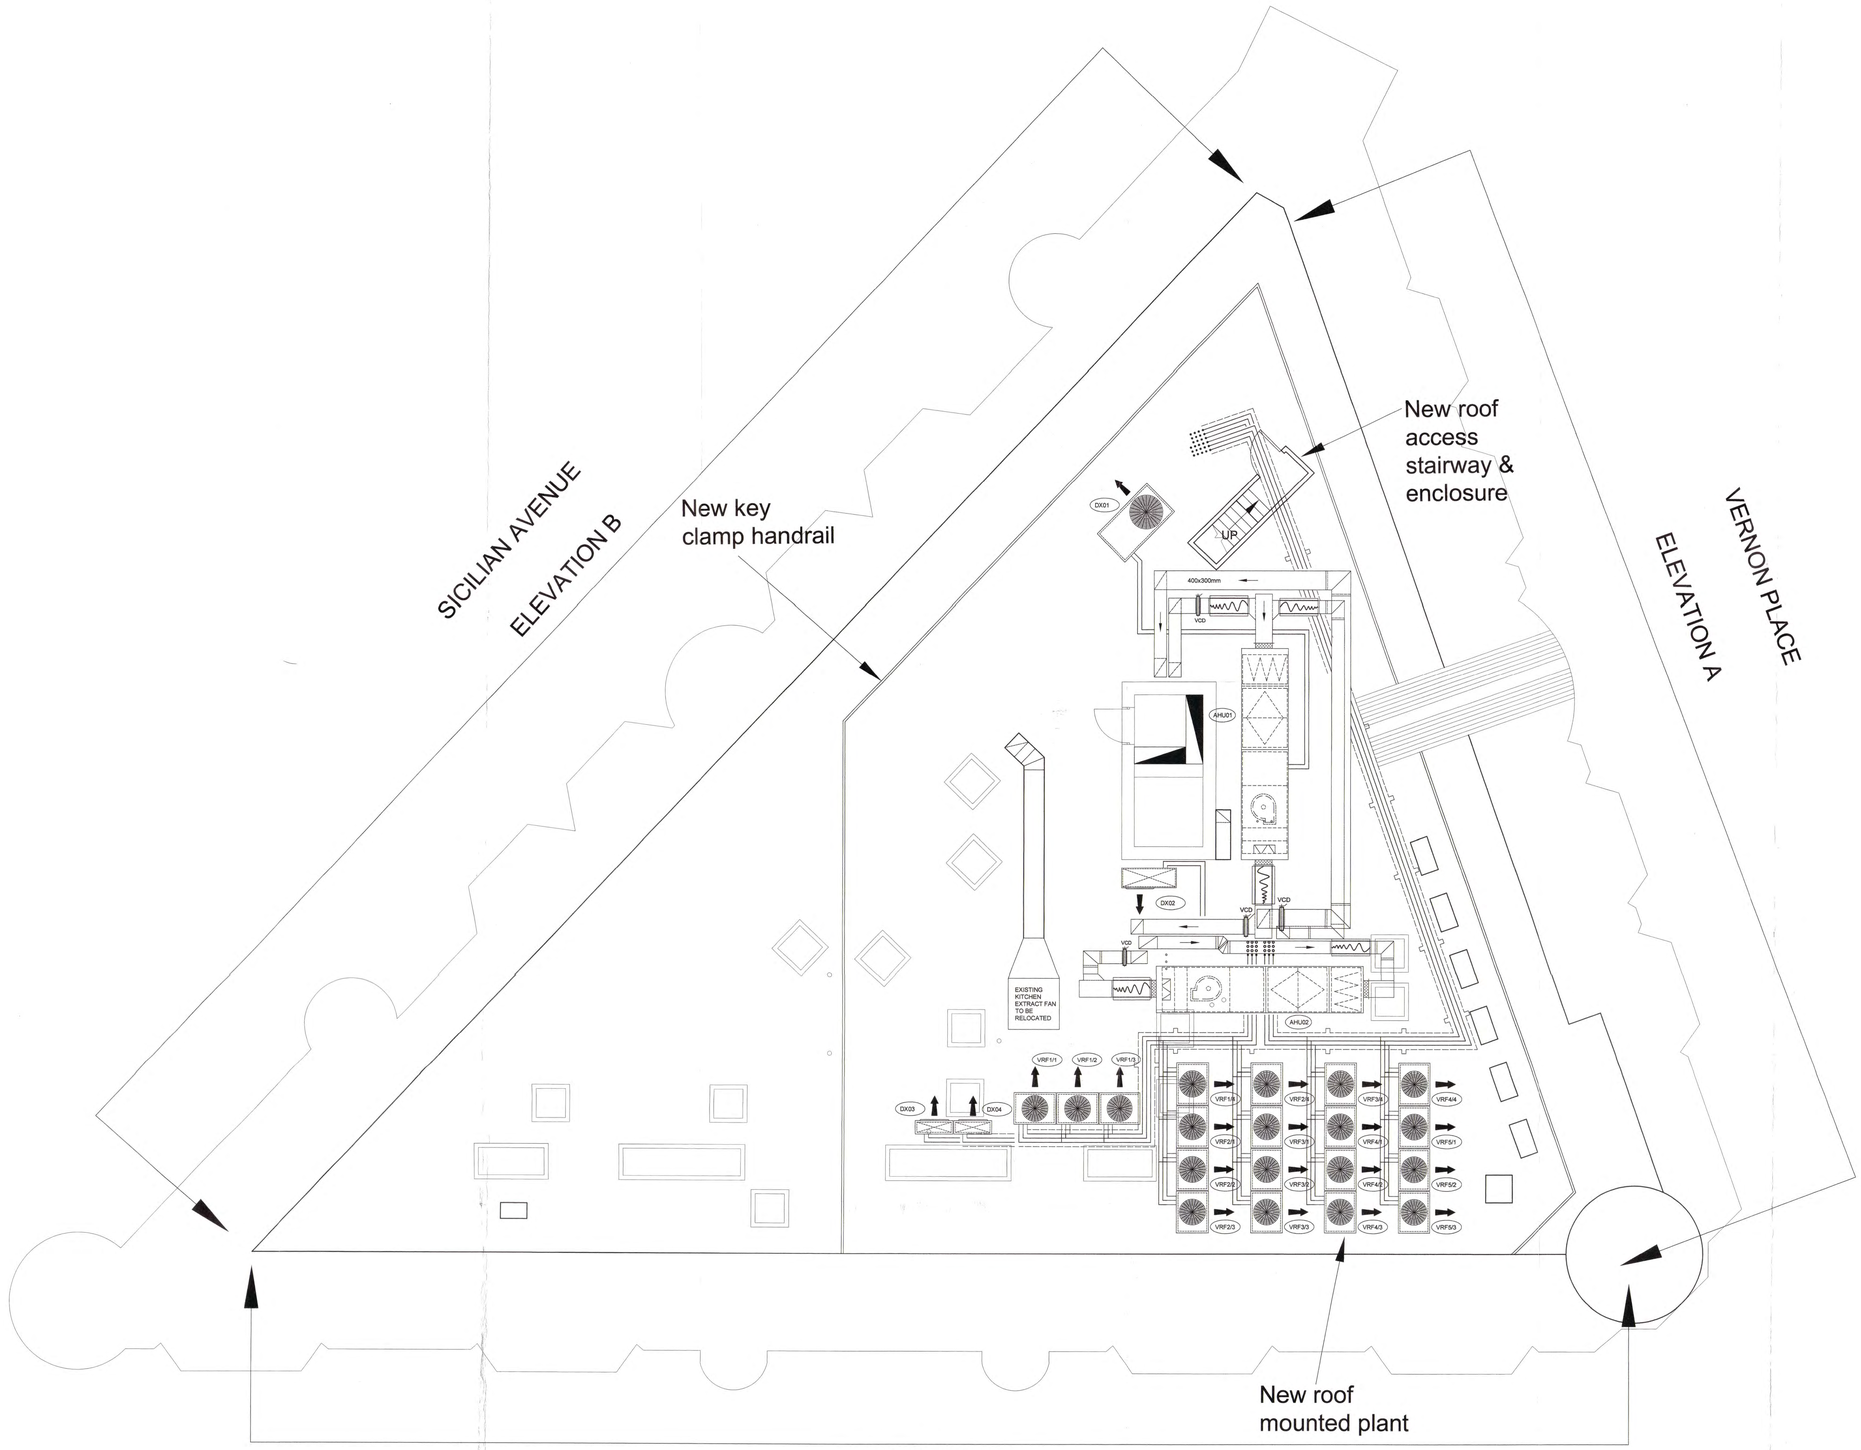

ELEVATION C

SOUTHAMPTON ROW

PROPOSED ROOF PLAN

DESIGN RISK CONSIDERED-YES/NO CONSTRUCTION (DESIGN & MANAGEMENT) REGULATIONS 1994

Design Risk assessments are conducted throughout the design stage of this project, in accordance with the Company Procedures in the Health & Safety Manual and the Acop Managing Health & Safety in Construction . Where reasonably possible all areas of applicable to the design have been identified and noted for action on Risk Assessment Sheets specific to this project. This drawing should be read in conjuction with the risk assessments. This information is to be provided to the Planning Supervisor to be included in the Health & Safety Plan.

GENERAL NOTES

1. No dimensions to be scaled from this drawing.
2. The contractor must verify all figured dimensions on site before commencing any work or making any shop drawings
3. This drawing is the sole copyright of PSK Prout Tilbrook and no part may be reproduced without written consent

NOTES

REVISION

DRAWING TYPE:

PLANNING

CLIENT

HOLBORN LINKS

PROJECT

31 SOUTHAMPTON ROW
LONDON WC1

DRAWING TITLE

PROPOSED INDICATIVE ROOF PLAN SHOWING INDICATIVE POSITIONS OF A/C UNITS, PLANT UNIT & ROOF LIGHTS

PSK Prout Tilbrook
CHARTERED SURVEYORS
131 Baker Street, London, W1U 6SE
Tel: 020 7486 7707 Fax: 020 7486 0644

DATE AUG 05		SCALE 1:50@AO
DRAWN BY SA	CHECKED BY RM	
DRAWING NUMBER		REVISION

LONDON BOROUGH OF CAMDEN
TOWN AND COUNTRY PLANNING
14 OCT 2005
RECOMMENDATION AGREED
ON BEHALF OF THE COUNCIL
2005/3642/P
2005/3642/R