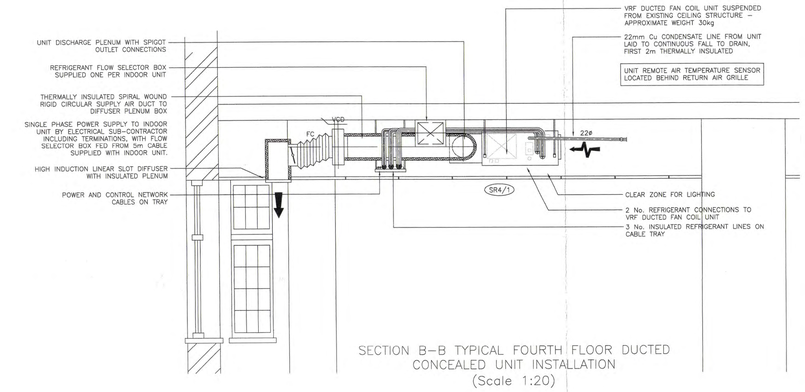

SECTION B–B TYPICAL FOURTH FLOOR DUCTED CONCEALED UNIT INSTALLATION
(Scale 1:20)

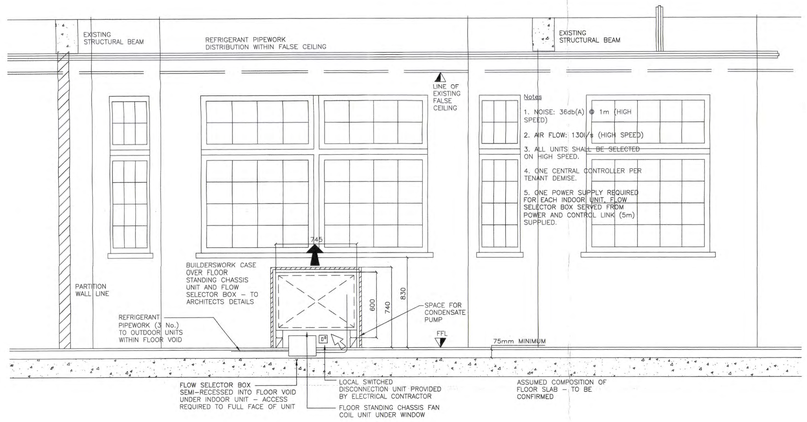

SECTION A–A TYPICAL FOURTH FLOOR INTERNAL FLOOR STANDING UNIT INSTALLATION
(Scale 1:20)

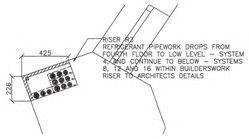

DETAIL 4/3 – VRF REFRIGERANT RISER R3
(Scale 1:20)

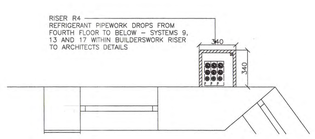

DETAIL 4/4 – VRF REFRIGERANT RISER R4
(Scale 1:20)

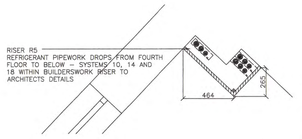

DETAIL 4/5 – VRF REFRIGERANT RISER R5
(Scale 1:20)

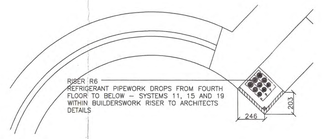

DETAIL 4/6 – VRF REFRIGERANT RISER R6
(Scale 1:20)

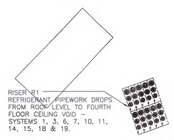

DETAIL 4/1 – VRF REFRIGERANT RISER R1
(Scale 1:20)

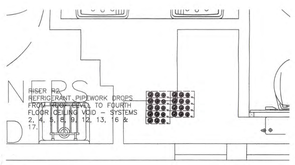

DETAIL 4/2 – VRF REFRIGERANT RISER R2
(Scale 1:20)

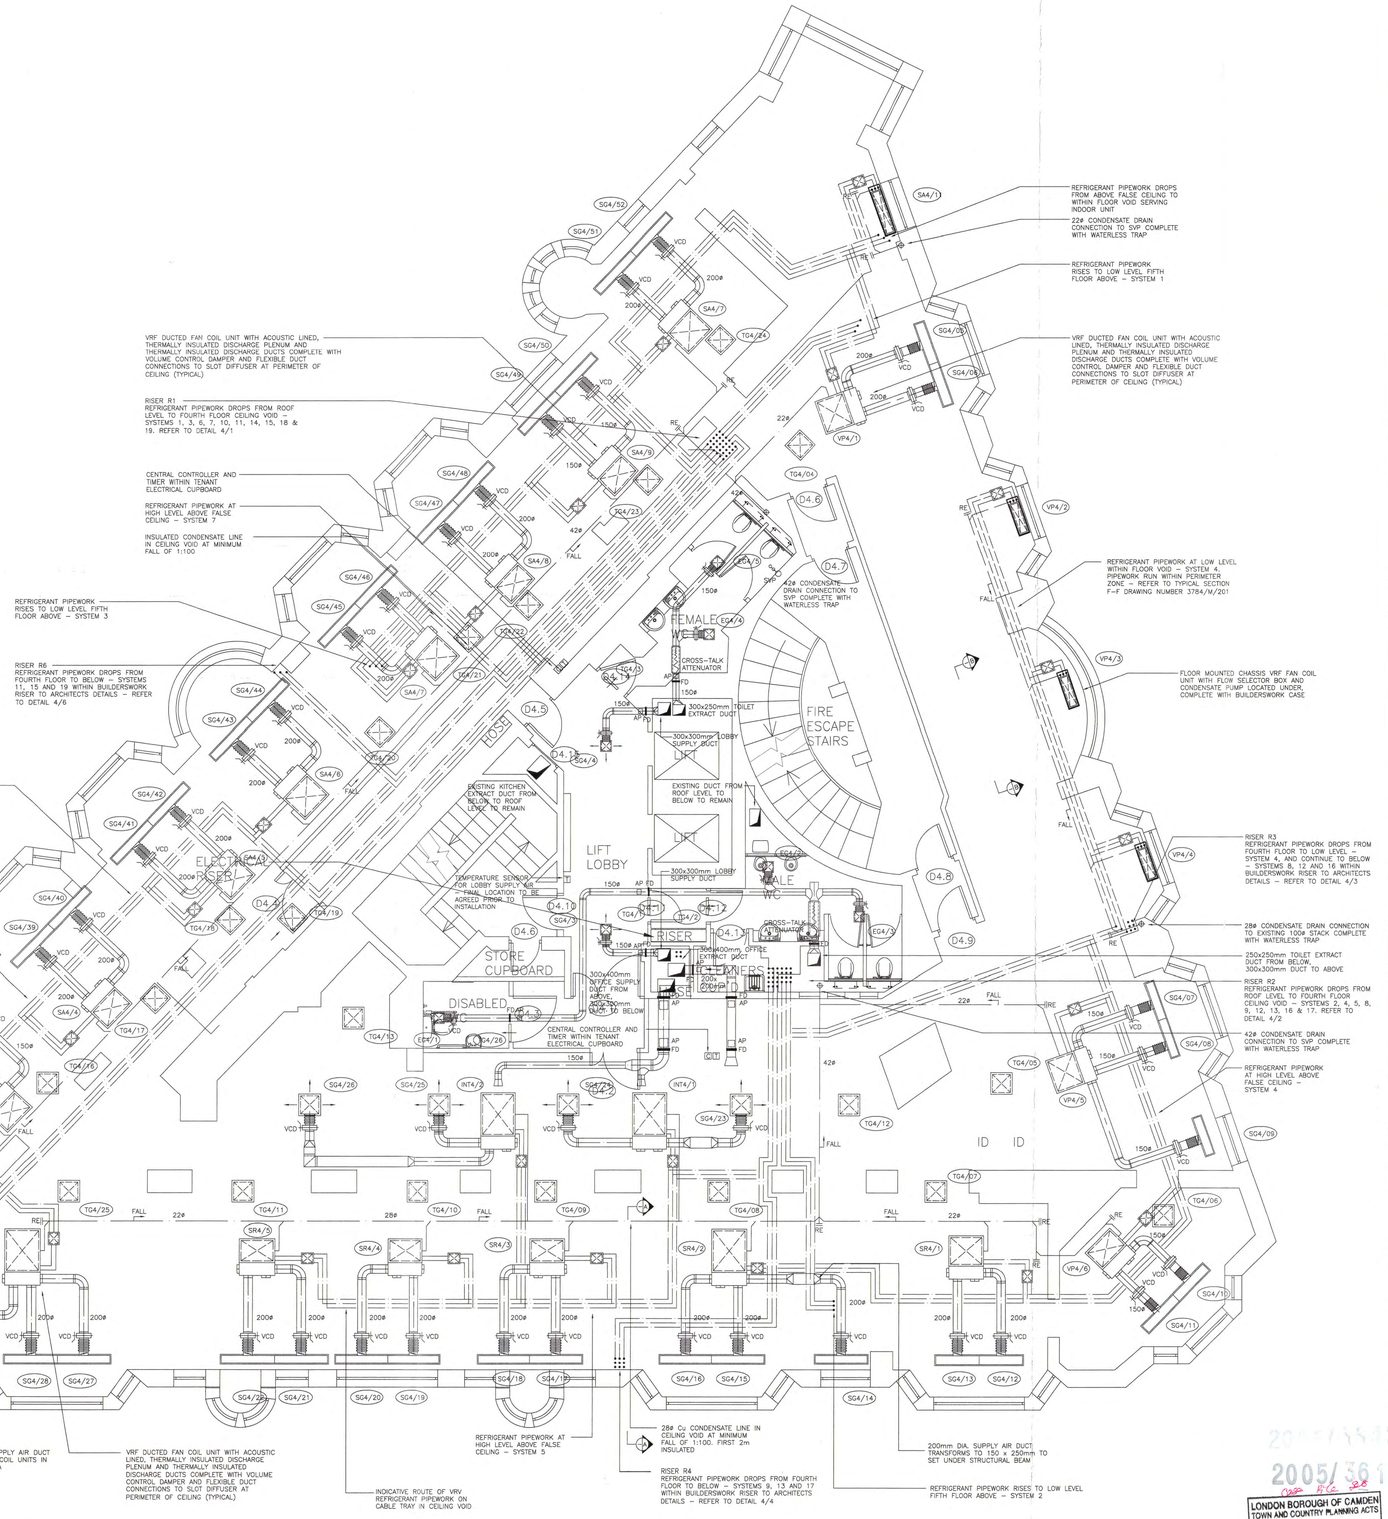

NOTES

1. THIS DRAWING SHALL BE READ IN CONJUNCTION WITH THE LATEST MECHANICAL SERVICES DRAWINGS AND SPECIFICATION AND ALL RELEVANT ARCHITECTURAL, STRUCTURAL, ELECTRICAL AND PUBLIC HEALTH SERVICES DRAWINGS AND SPECIFICATIONS.
2. THE CONTRACTOR SHALL CARRY OUT A FULL SURVEY OF THE EXISTING INSTALLATION AND CONFIRM THAT THE SERVICES ARE AS SHOWN AND TO DETERMINE WHETHER THE SERVICES ARE STILL LIVE OR REDUNDANT. ANY DISCREPANCIES ARE TO BE HIGHLIGHTED TO THE ENGINEERS.
3. ALL REDUNDANT SERVICES ARE TO BE STRIPPED OUT WHERE PRACTICABLE AND PENETRATIONS THROUGH STRUCTURE ARE TO BE MADE–GOOD UNLESS THEY ARE TO BE RE–USED.
4. PIPEWORK ROUTES AND FLOW SELECTOR BOX LOCATIONS ARE SHOWN INDICATIVELY. THE CONTRACTOR SHALL ENSURE THAT THE MECHANICAL SERVICES INSTALLATION IS FULLY COORDINATED WITH THE STRUCTURE AND ALL OTHER SERVICES ROUTES.

REVISION

REV	DESCRIPTION	DATE	CHK
T2	FLOOR PLAN AMENDED	AUG 05	
T1	TENDER ISSUE	MAR 01	

HBS
CONSULTING ENGINEERS
Brook House
11A West Street,
Reigate, Surrey
RH2 9BL
Email:
Mail@hbsconsulting.co.uk
CAD@hbsconsulting.co.uk
www.hbsconsulting.co.uk
Telephone: +44 (0)1737 224440
Facsimile: +44 (0)1737 224303

CLIENT
HOLBORN LINKS

ARCHITECT
PSK PROUT TILBROOK

PROJECT
31 SOUTHAMPTON ROW
LONDON
WC1

TITLE
PROPOSED FOURTH FLOOR MECHANICAL SERVICES LAYOUT

SCALE	SHEET	DATE	DRAWN	CHECKED
1:50	A0	MAR 05	DoS	

PURPOSE OF ISSUE
PLANNING ISSUE

DRAWING NUMBER
3784/M/204

REVISION
T2

FILE NAME
L:\3784\Mechanical\Current\3784M204

©HBS Consulting Engineers Ltd. 2005

2005/3611/P
LONDON BOROUGH OF CAMDEN
TOWN AND COUNTRY PLANNING ACTS
14 OCT 2005
RECOMMENDATION AGREED ON BEHALF OF THE COUNCIL