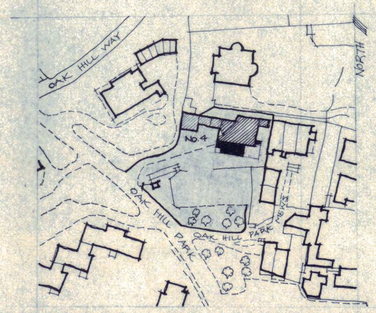

LOCATION PLAN 1:1250

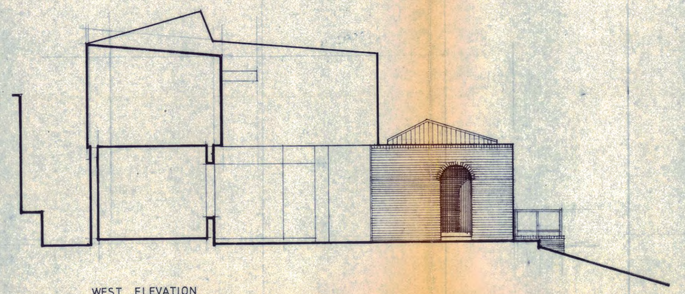

WEST ELEVATION

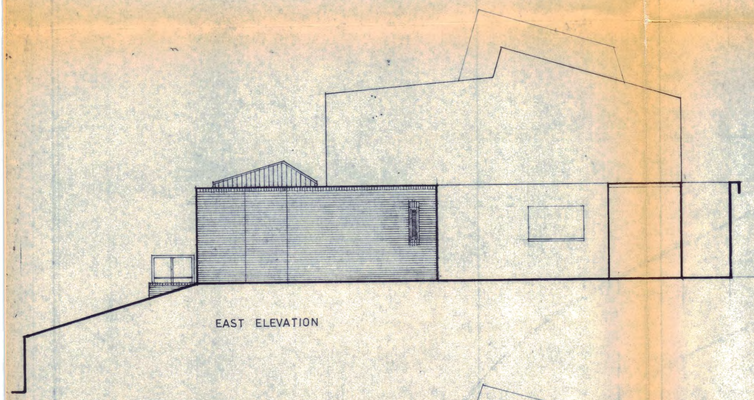

EAST ELEVATION

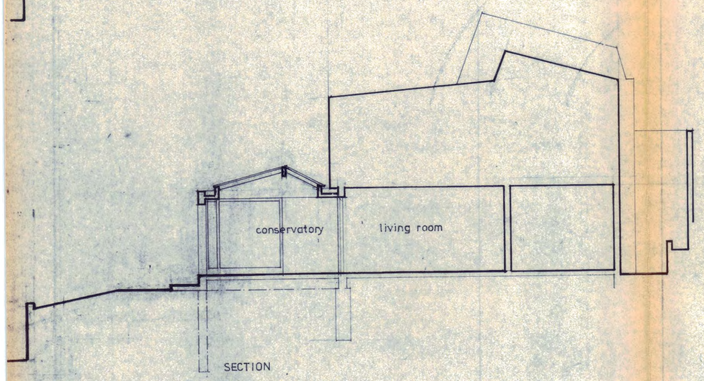

SECTION

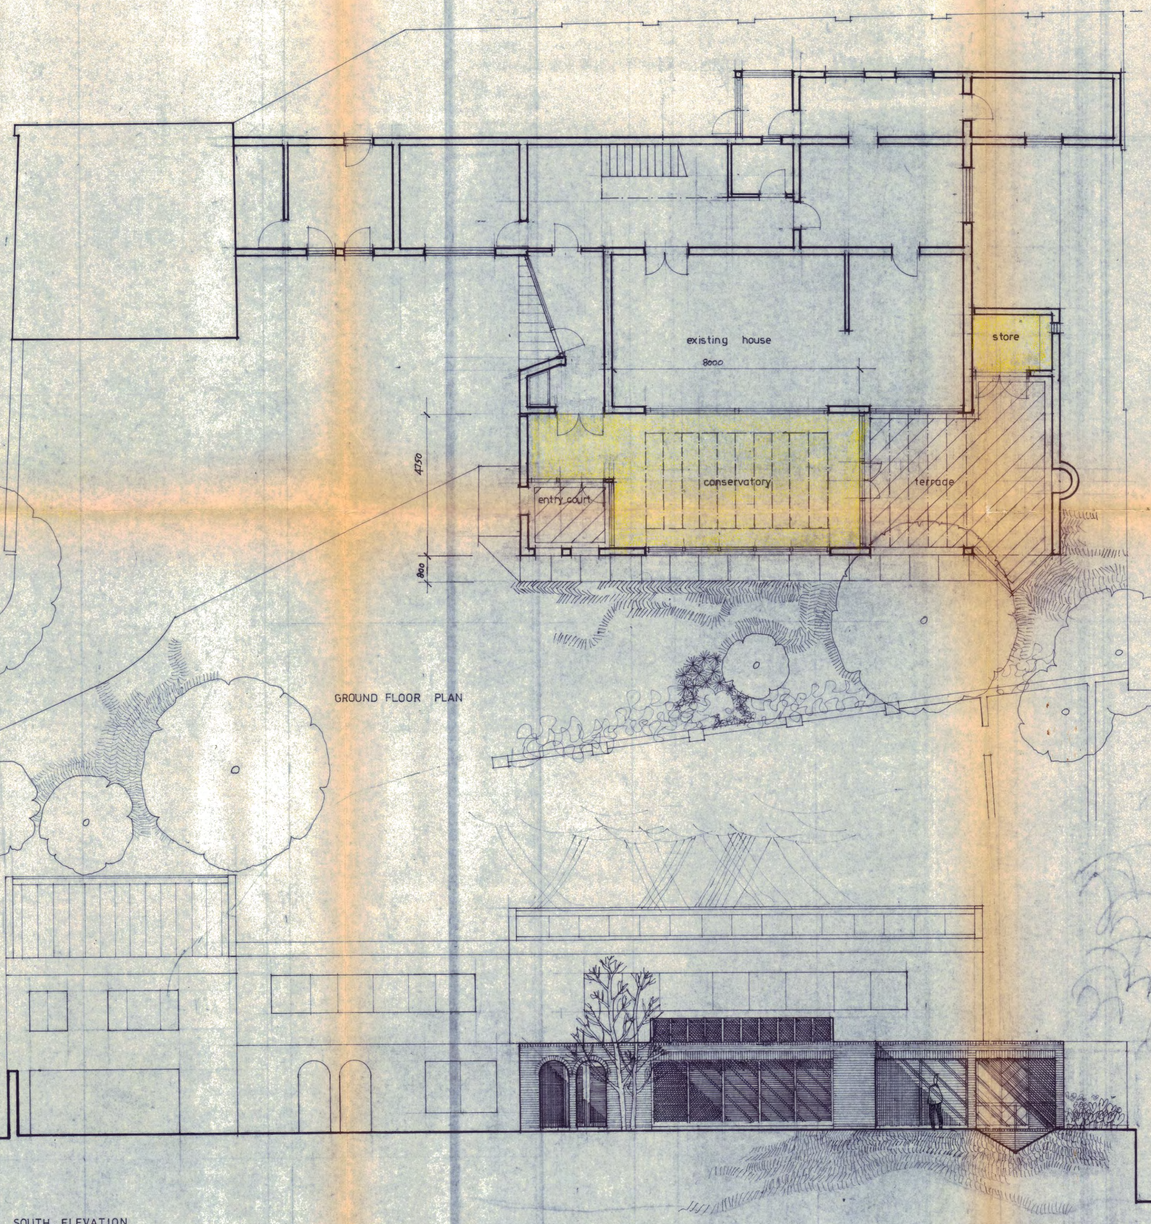

GROUND FLOOR PLAN

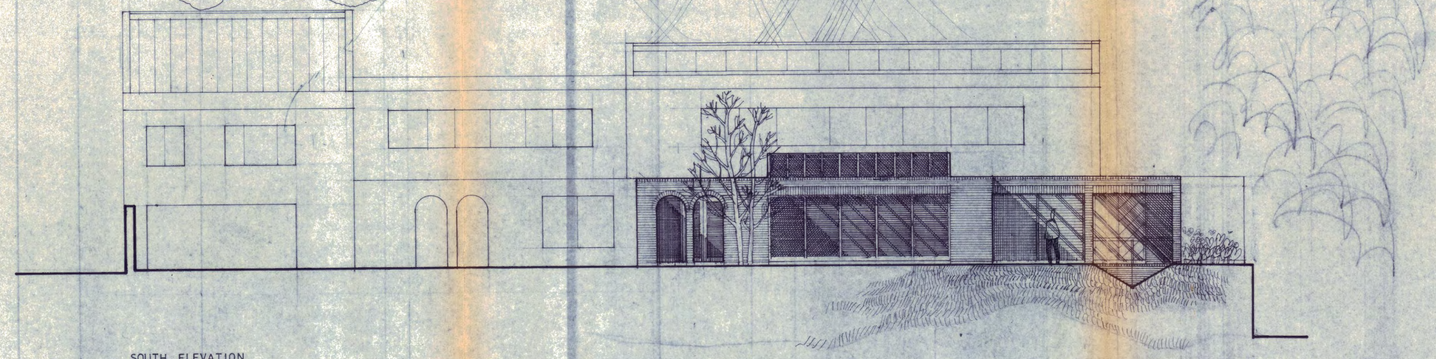

SOUTH ELEVATION

No	NOTES

LONDON BOROUGH OF CAMDEN
PLANNING AND TRANSPORT
DEPARTMENT
26 OCT 1988
RECEIVED

TP 88 04549

No	Date	REVISIONS
A	19-7-88	REVISED LAYOUT
B	21-10-88	REVISED LAYOUT

ELECTRICAL REFERENCES

- ceiling light point
- wall light point
- recessed light point
- single fluorescent tube
- double fluorescent tube
- one way switch
- two way switch
- pull cord switch
- single switched 13amp socket
- double switched 13amp socket
- shaver socket outlet
- shaver socket/light
- storage space heater
- immersion heater
- c.h. thermostat
- door bell push
- door bell
- fire alarm bell
- cooker control point
- fused 13amp spur
- fire alarm switch
- internal telephone
- co-axial socket/TV
- extract fan
- main switchboard
- distribution board
- consumer control unit
- meter
- entry phone
- entry phone panel

PREFIX REFERENCES

- E external light point
- W worktop outlet
- A architrave switch
- T time switch
- L light indicator switch
- D light dimmer switch
- L landlord's meter
- LC landlord's control unit
- PE photo-electric cell point

GENERAL REFERENCES

- partition removed
- new stud partition
- new blockwork
- new brickwork
- new cavity wall
- new brick opening
- new stud opening
- fireplace bricked in
- new gas fire
- gas fire/back boiler
- gas point
- gas meter
- radiator
- heated towel rail
- gas-fired boiler
- existing drainage
- new drainage
- new wastes

PREFIX REFERENCES

CE	cleaning eye
G	gulley
BIG	back inlet gulley
MH	man hole
IC	inspection chamber
RWP	rainwater pipe
SVP	soil & vent pipe
WP	waste pipe
YG	yard gulley
AB	air brick

CLARKE KLEIN & CHAUDHURI
5 DRYDEN STREET, LONDON WC2E 9NW
ARCHITECTS
Telephone 01 240 2430

Job Title: 4 OAK HILL PARK NW3	Drawn: Klein	Drawing No: A1 0158 SD2 01
Drawing Title: NEW CONSERVATORY	Date: SD 15-6-1988 pd	Scale: 1:100
		Revision No: AB