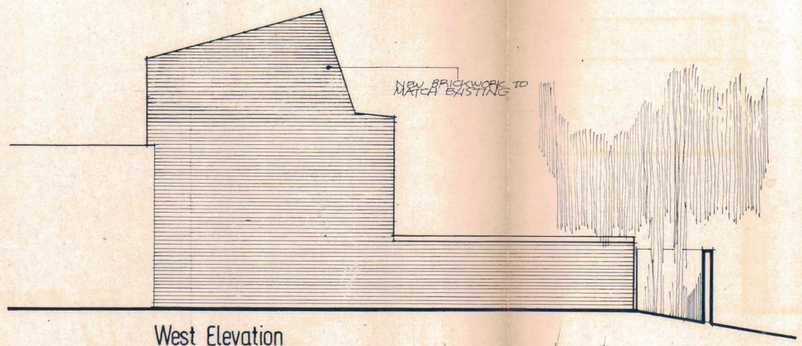

West Elevation

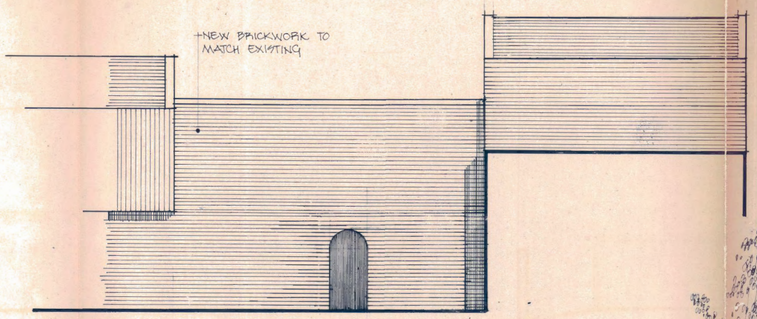

North Elevation

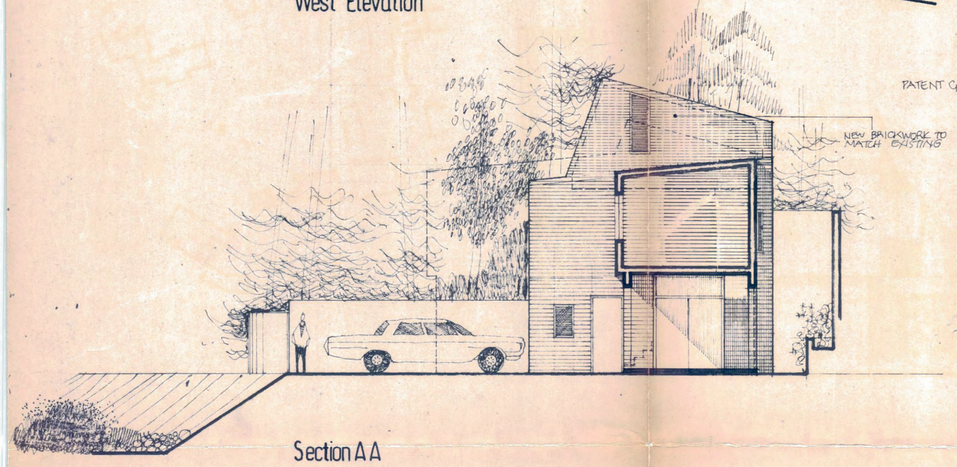

Section A A

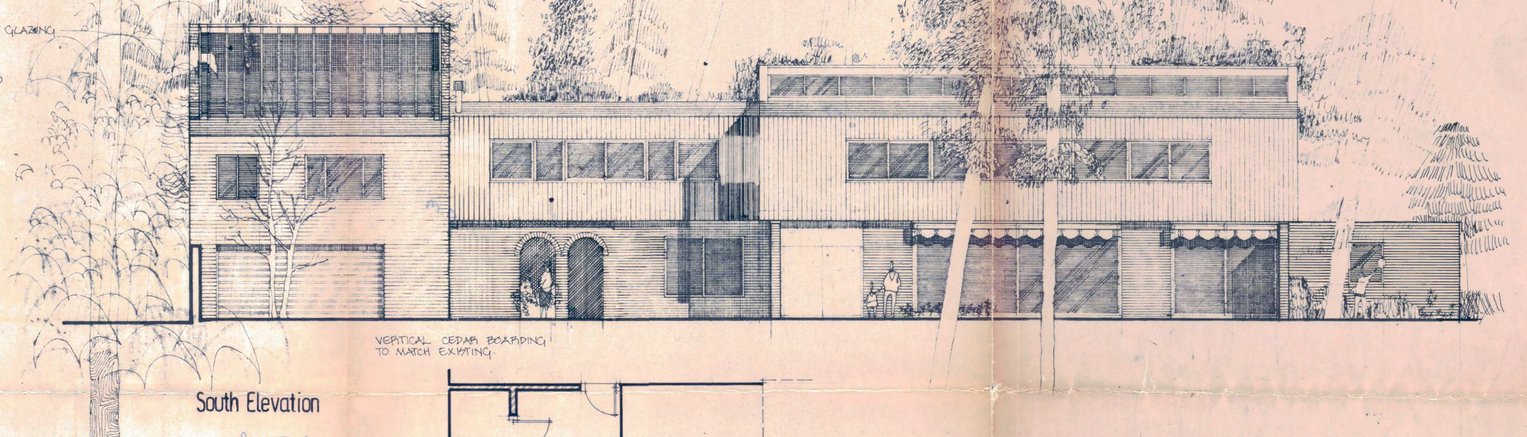

South Elevation

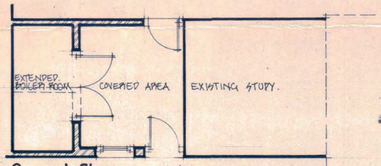

Ground Floor

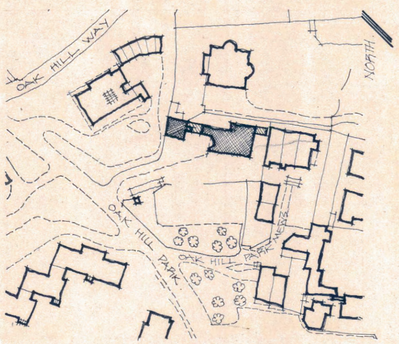

Location Plan 1:1250

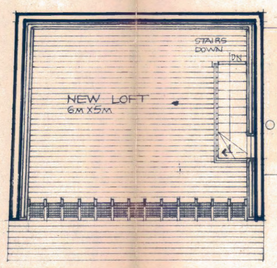

Second Floor

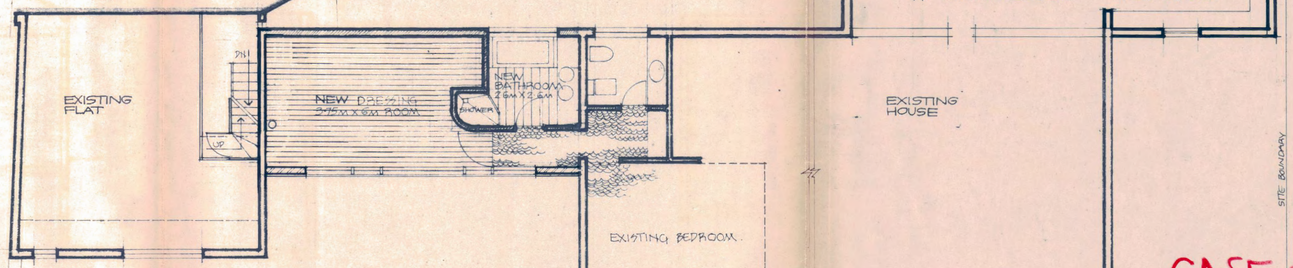

First Floor

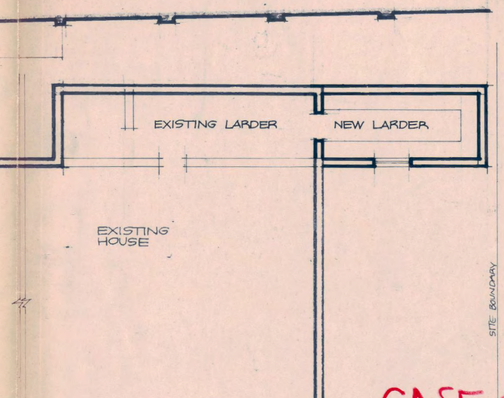

CASE COPY.

LONDON BOROUGH OF CAMDEN
TOWN AND COUNTRY PLANNING ACTS
8 JUL 1981
PLANS APPROVED ~~NOT APPROVED~~
ON BEHALF OF THE COUNCIL

CTP/E5/9x/B/32527.

4 OAK HILL PARK

2

D. CHAKRAVARTI & PARTNERS · ARCHITECTS
62-63 UPPER STREET, ISLINGTON N.1.

DRAWN : [illegible] DATE : 23·10·80
AMENDED : 10·5·81 / 27·5·81