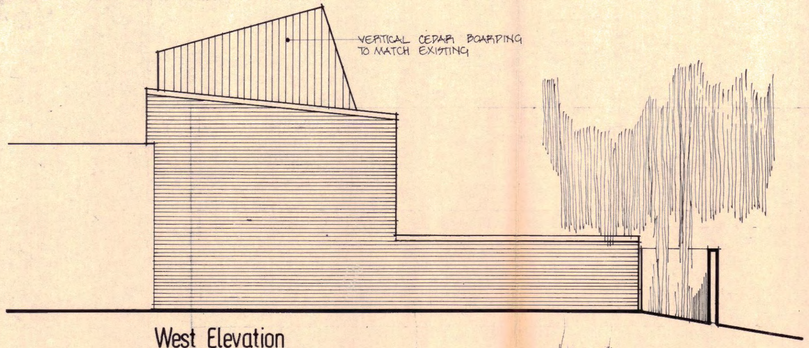

West Elevation

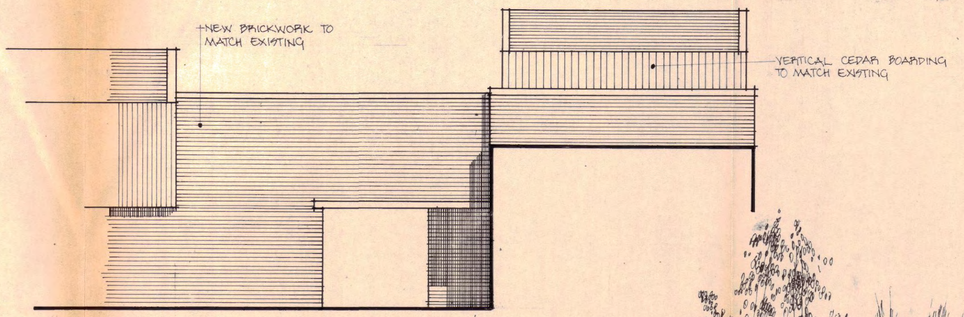

North Elevation

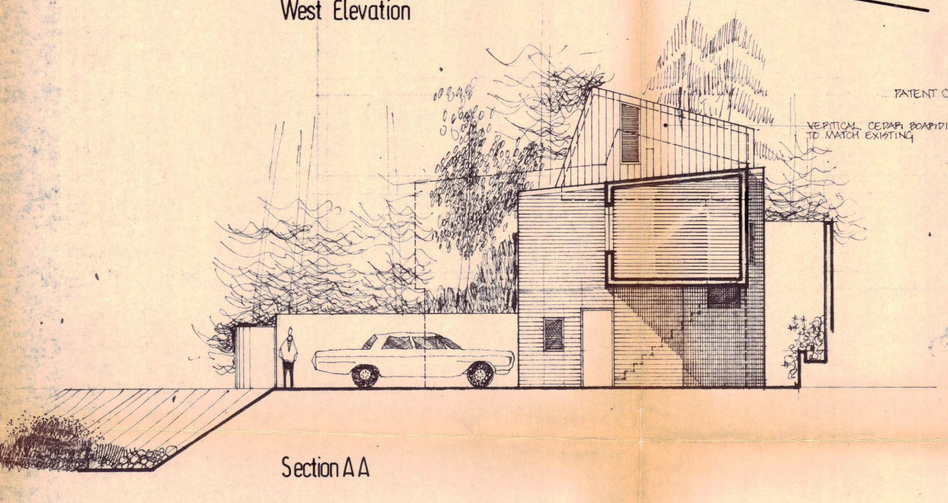

Section A A

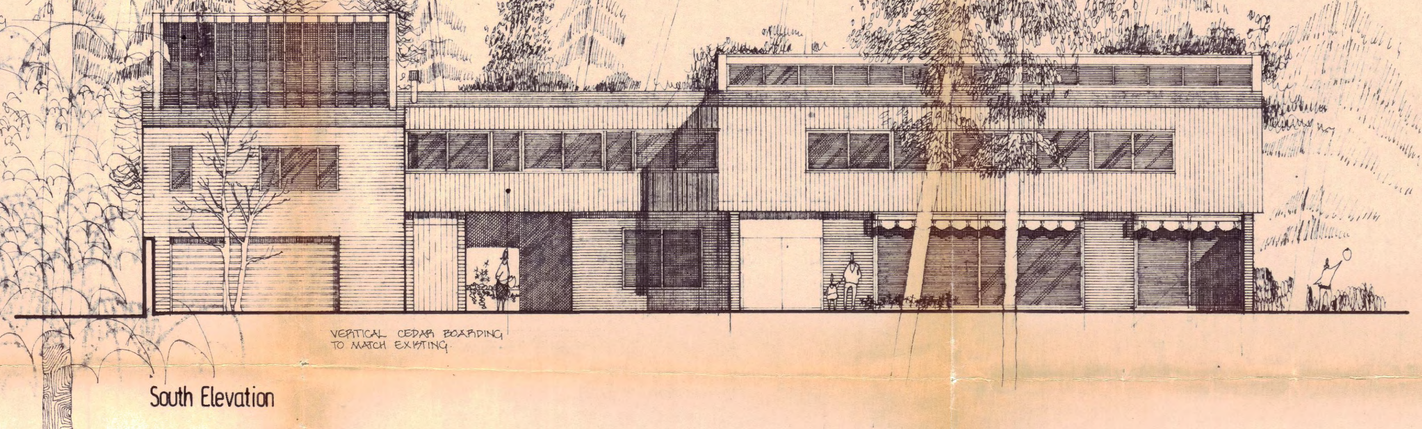

South Elevation

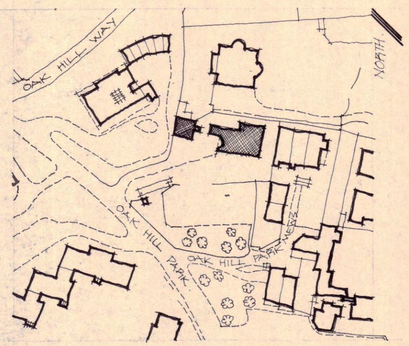

Location Plan 1:1250

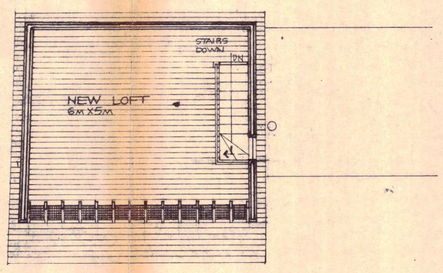

Second Floor

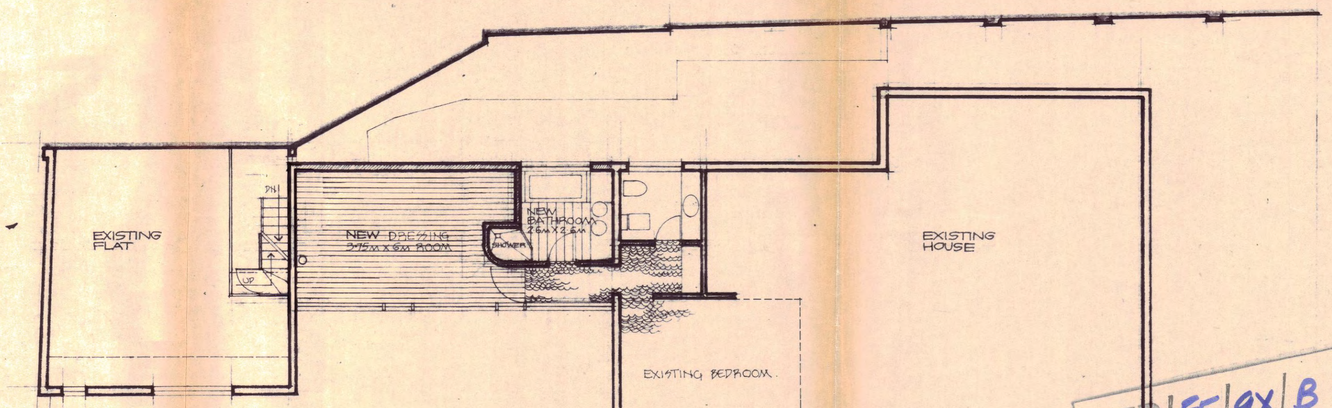

First Floor

CTP/E5/9X/B/31503

LONDON BOROUGH OF CAMDEN
TOWN AND COUNTRY PLANNING ACTS
22 JAN 1981
PLANS APPROVED
ON BEHALF OF THE COUNCIL

4 OAK HILL PARK

2

D. CHAKRAVARTI & PARTNERS • ARCHITECTS
62-63 UPPER STREET, ISLINGTON N.1.

DRAWN : Rodney Klein

DATE : 23·10·80