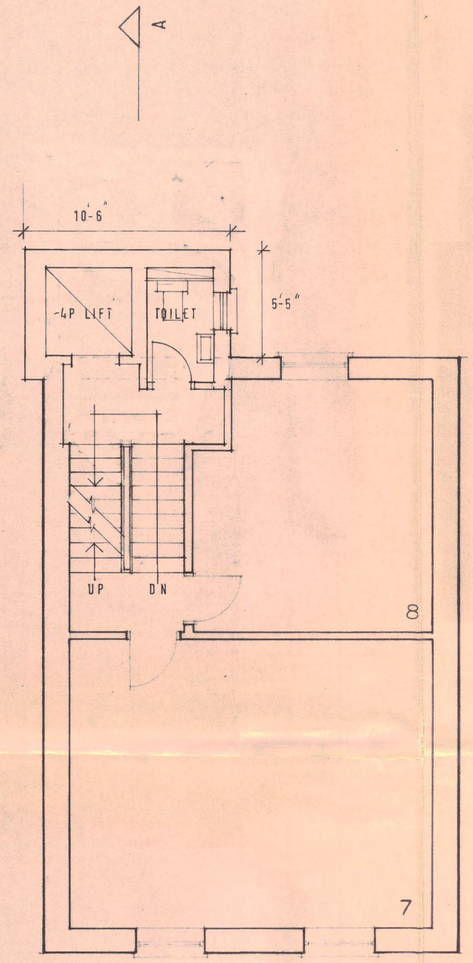

SECOND FLOOR PLAN
(OFFICES)

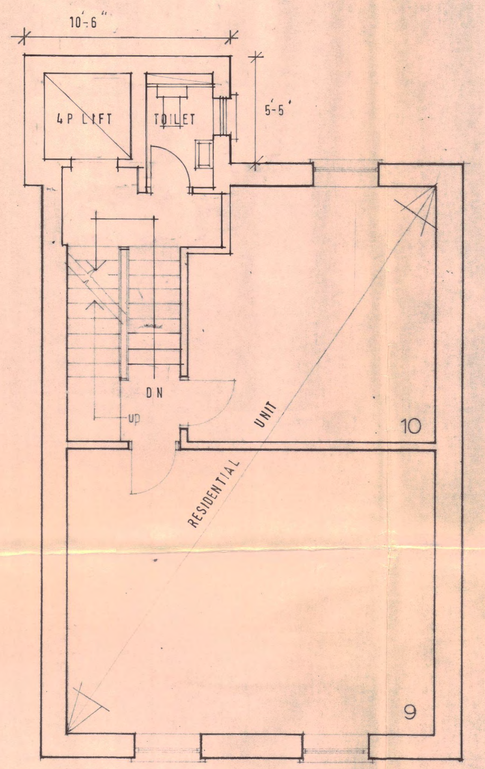

THIRD FLOOR PLAN
(FLAT)

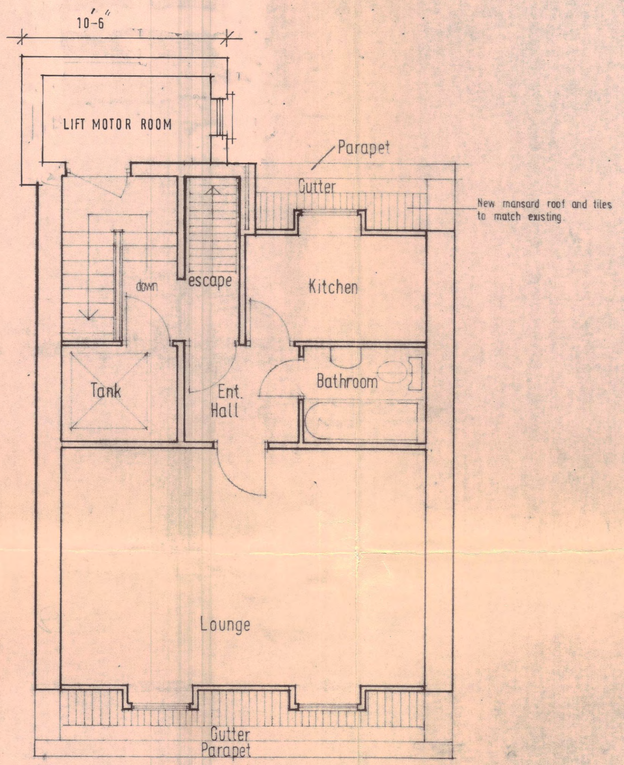

FOURTH FLOOR PLAN
(FLAT)

GTP/N14/23/E/HB731. 17879.J

contract title: No. 1 Bloomsbury Square	drawing title: Second, Third and Fourth Floor Plans.	scale: 1/4" = 1'0"
		date: 20-11-73
		drawn: RS
T P Bennett & Son, Chartered Architects, 246 High Holborn WC1V 7DU, Telephone 01 405 9277	contract: 3999	drawing number: 3
		revision: A