4th floor

3rd floor

2nd floor

1st floor

Grd floor

Basement

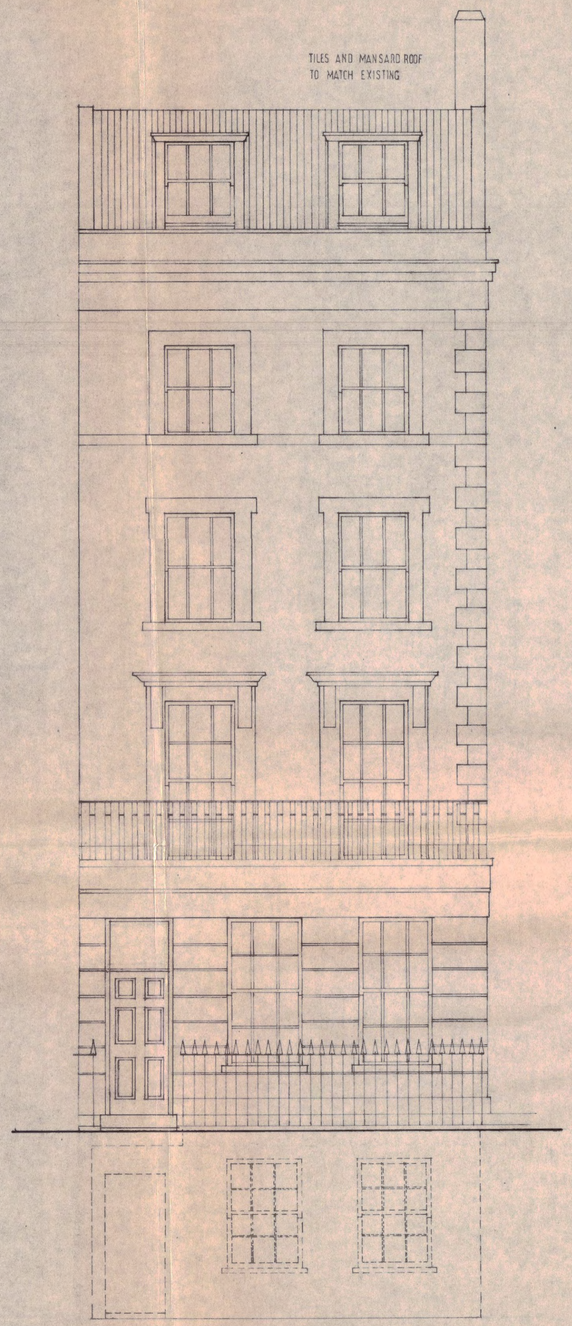

Front Elevation

Rear Elevation

CTP/N14/23 / E / 17879

contract title: No. 1 Bloomsbury Square	drawing title: Elevations	scale: 1/4"=1'-0"
		date: 28-11-73
		drawn: R.S.
T P Bennett & Son, Chartered Architects, 246 High Holborn WC1V 7DU, Telephone 01 405 9277	contract: 3999 drawing number: 5 ©	revision