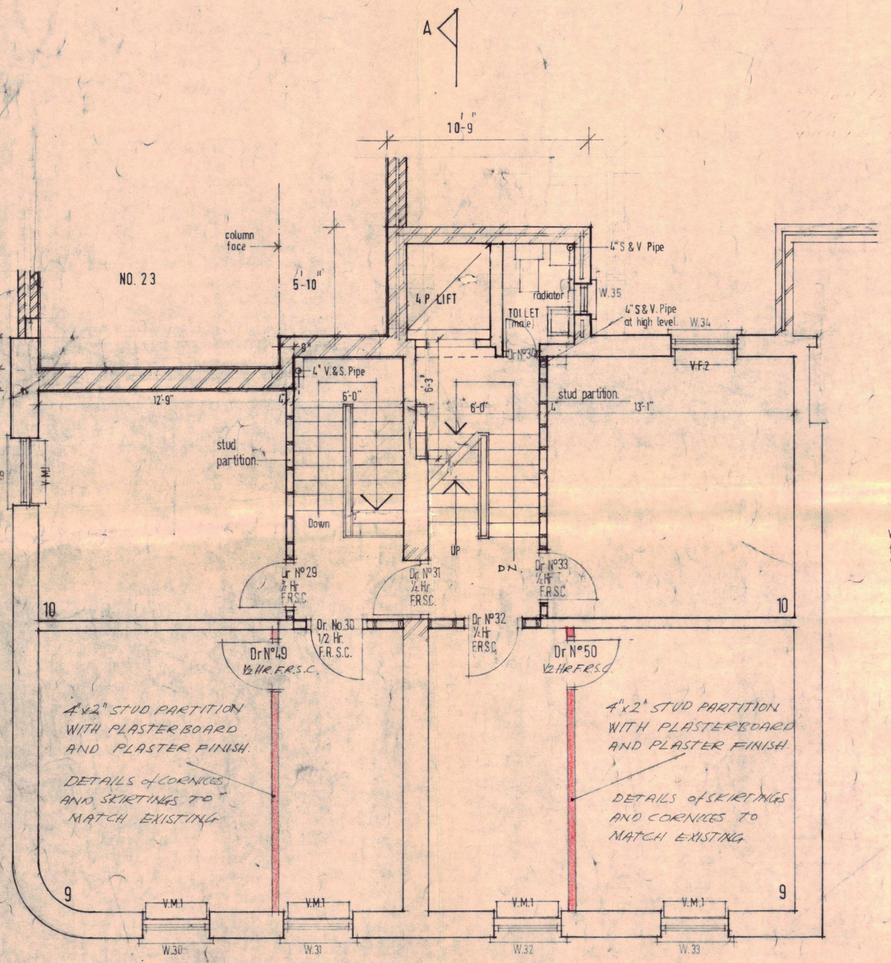

Third Floor Plan

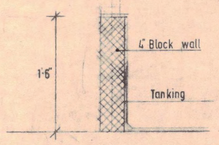

DETAIL 'X-X'
SCALE: 1-1-0"

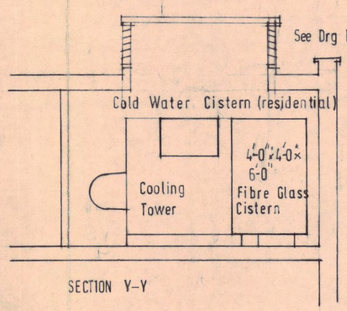

SECTION Y-Y

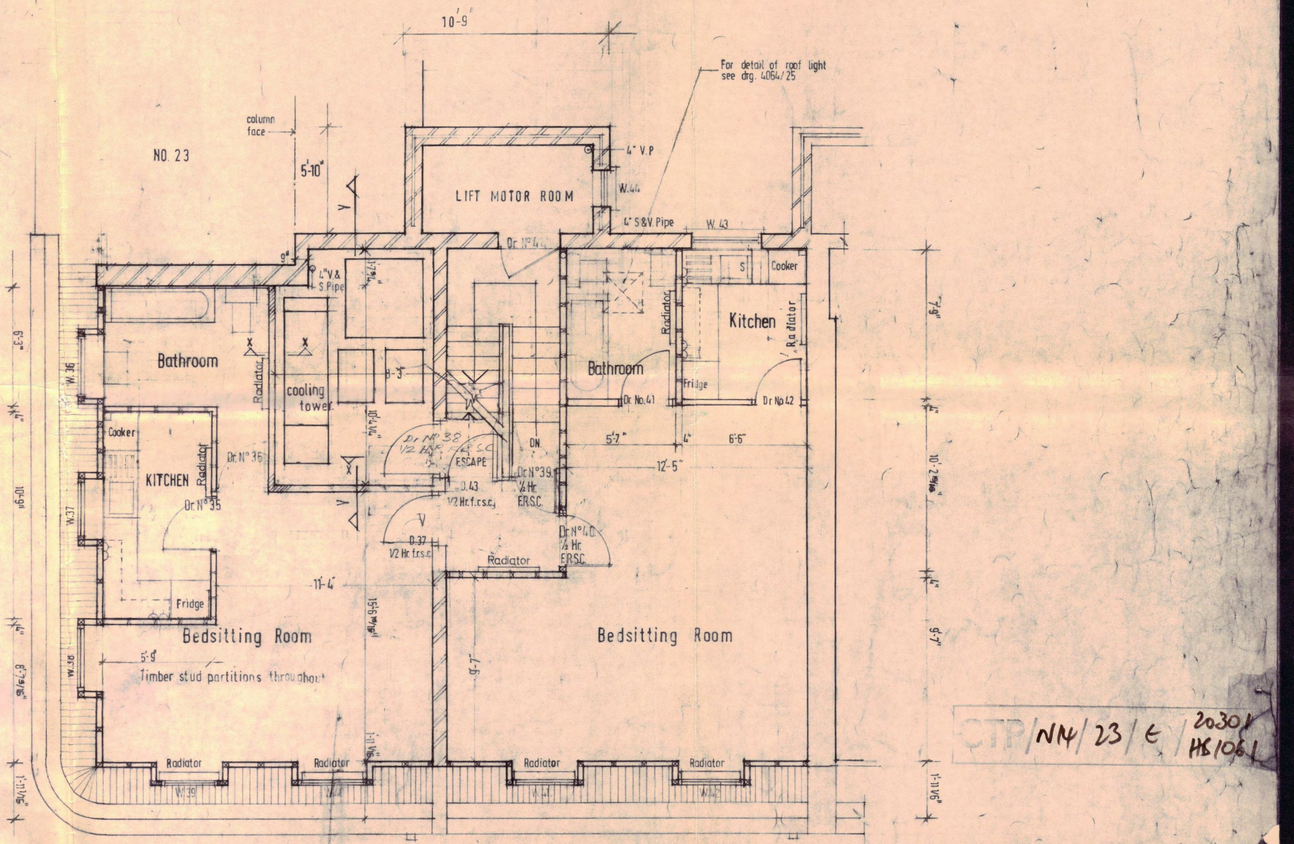

Window Nos. 36, 37, 38 to line thro' with windows under

Window Nos. 39, 40, 41, 42 to line thro' with windows under.

Fourth Floor Plan.

LEGEND
½ Hr. F.R.S.C. – ½ Hour Fire Resisting Self Closing Door.

ALL WALLS EXISTING UNLESS OTHERWISE INDICATED

K	STAIR RISERS 2nd–4th FLOOR REVISED	PH	5.11.74
J	Male toilet indicated. Duct in party wall ammended.	R.P.	9-11-74
H	party wall between no 23 revised, a/c unit location adjusted	R.P.	20-9-74
	Soil & Vent pipe positioned in the rear wall	R.P.	10-9-74
G	Dimensions & notes added.	R.P.	20.8.74
F	Bathroom and kitchen layouts revised. Tankroom ammended.	R.P.	15-8-74
E	High and low level tanks indicated. Rear wall, stud partitions generally revised. Air conditioning Units positioned.	D.M.M	22-7-74
D	Dimension to new wall adjacent to stair indicated on third floor.	R.P.	27-6-74
C	Toilet layout revised	R.P.	31-5-74
B	Lift, toilet and staircase ammended.	R.P.	25-4-74
REVISION		BY	DATE

P	NEW STUD PARTITIONS ADDED TO THIRD FLOOR.		7.2.75
O	ESCAPE STAIR AMENDED Dwg Nos 37, 38 REPOSITIONED	PH	17.1.75
N	Kitchen layout revised.	R.P.	18-12-74
M	Dimensions indicated to fourth floor plan	R.P.	4-12-74
L	Wall to plant room & escape stair ammended Bathroom roof-light repositioned.	R.P.	26-11-74
REVISION		BY	DATE

contract title: 46-47, Bloomsbury Square London. W.C.1.

drawing title: Third & Fourth Floor Plans

scale: 1/4"=1'-0"

date: JAN. 74

drawn: R.P.

T P Bennett & Son
Chartered Architects
246 High Holborn WC1V 7DU
Telephone 01 405 9277

contract: 4064 | drawing number: 4 | © | revision: P

CTP/NW/23/E/20301 HS1061