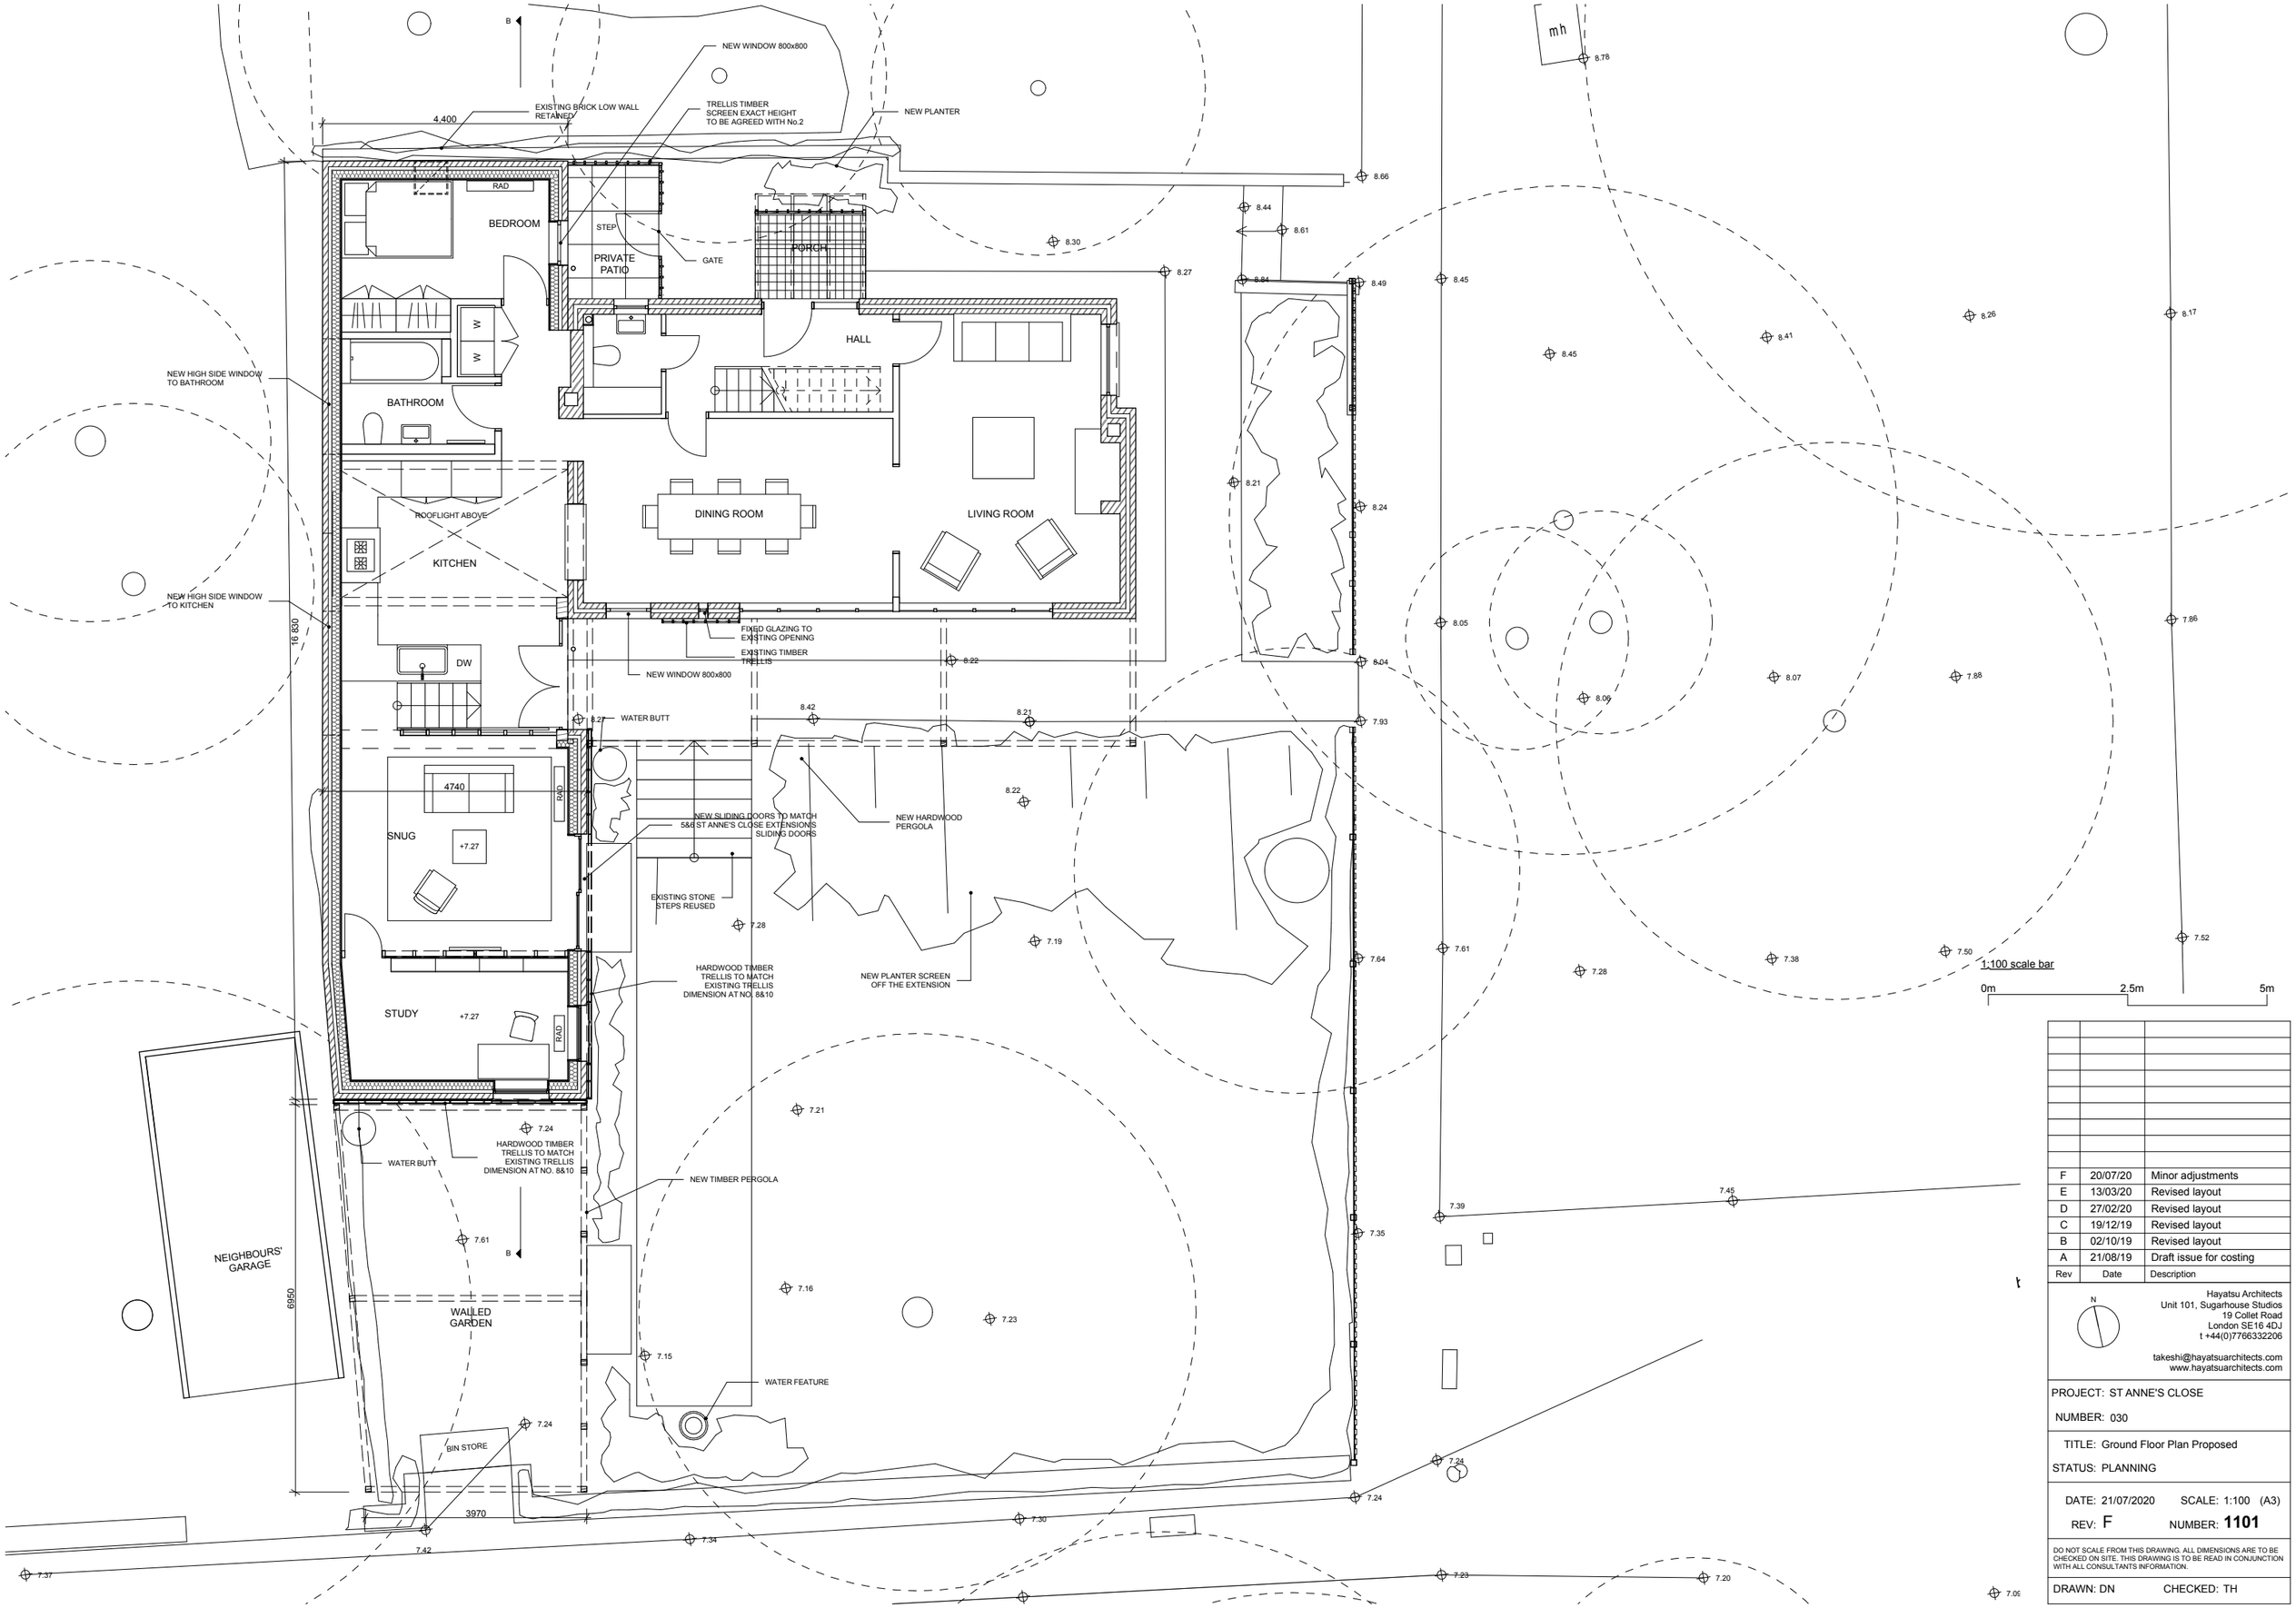

Rev	Date	Description
F	20/07/20	Minor adjustments
E	13/03/20	Revised layout
D	27/02/20	Revised layout
C	19/12/19	Revised layout
B	02/10/19	Revised layout
A	21/08/19	Draft issue for costing

Hayatsu Architects
Unit 101, Sugarhouse Studios
19 Collet Road
London SE16 4DJ
t +44(0)7766332206

takeshi@hayatsuarchitects.com
www.hayatsuarchitects.com

PROJECT: ST ANNE'S CLOSE

NUMBER: 030

TITLE: Ground Floor Plan Proposed

STATUS: PLANNING

DATE: 21/07/2020 SCALE: 1:100 (A3)

REV: F NUMBER: **1101**

DO NOT SCALE FROM THIS DRAWING. ALL DIMENSIONS ARE TO BE CHECKED ON SITE. THIS DRAWING IS TO BE READ IN CONJUNCTION WITH ALL CONSULTANTS INFORMATION.

DRAWN: DN CHECKED: TH