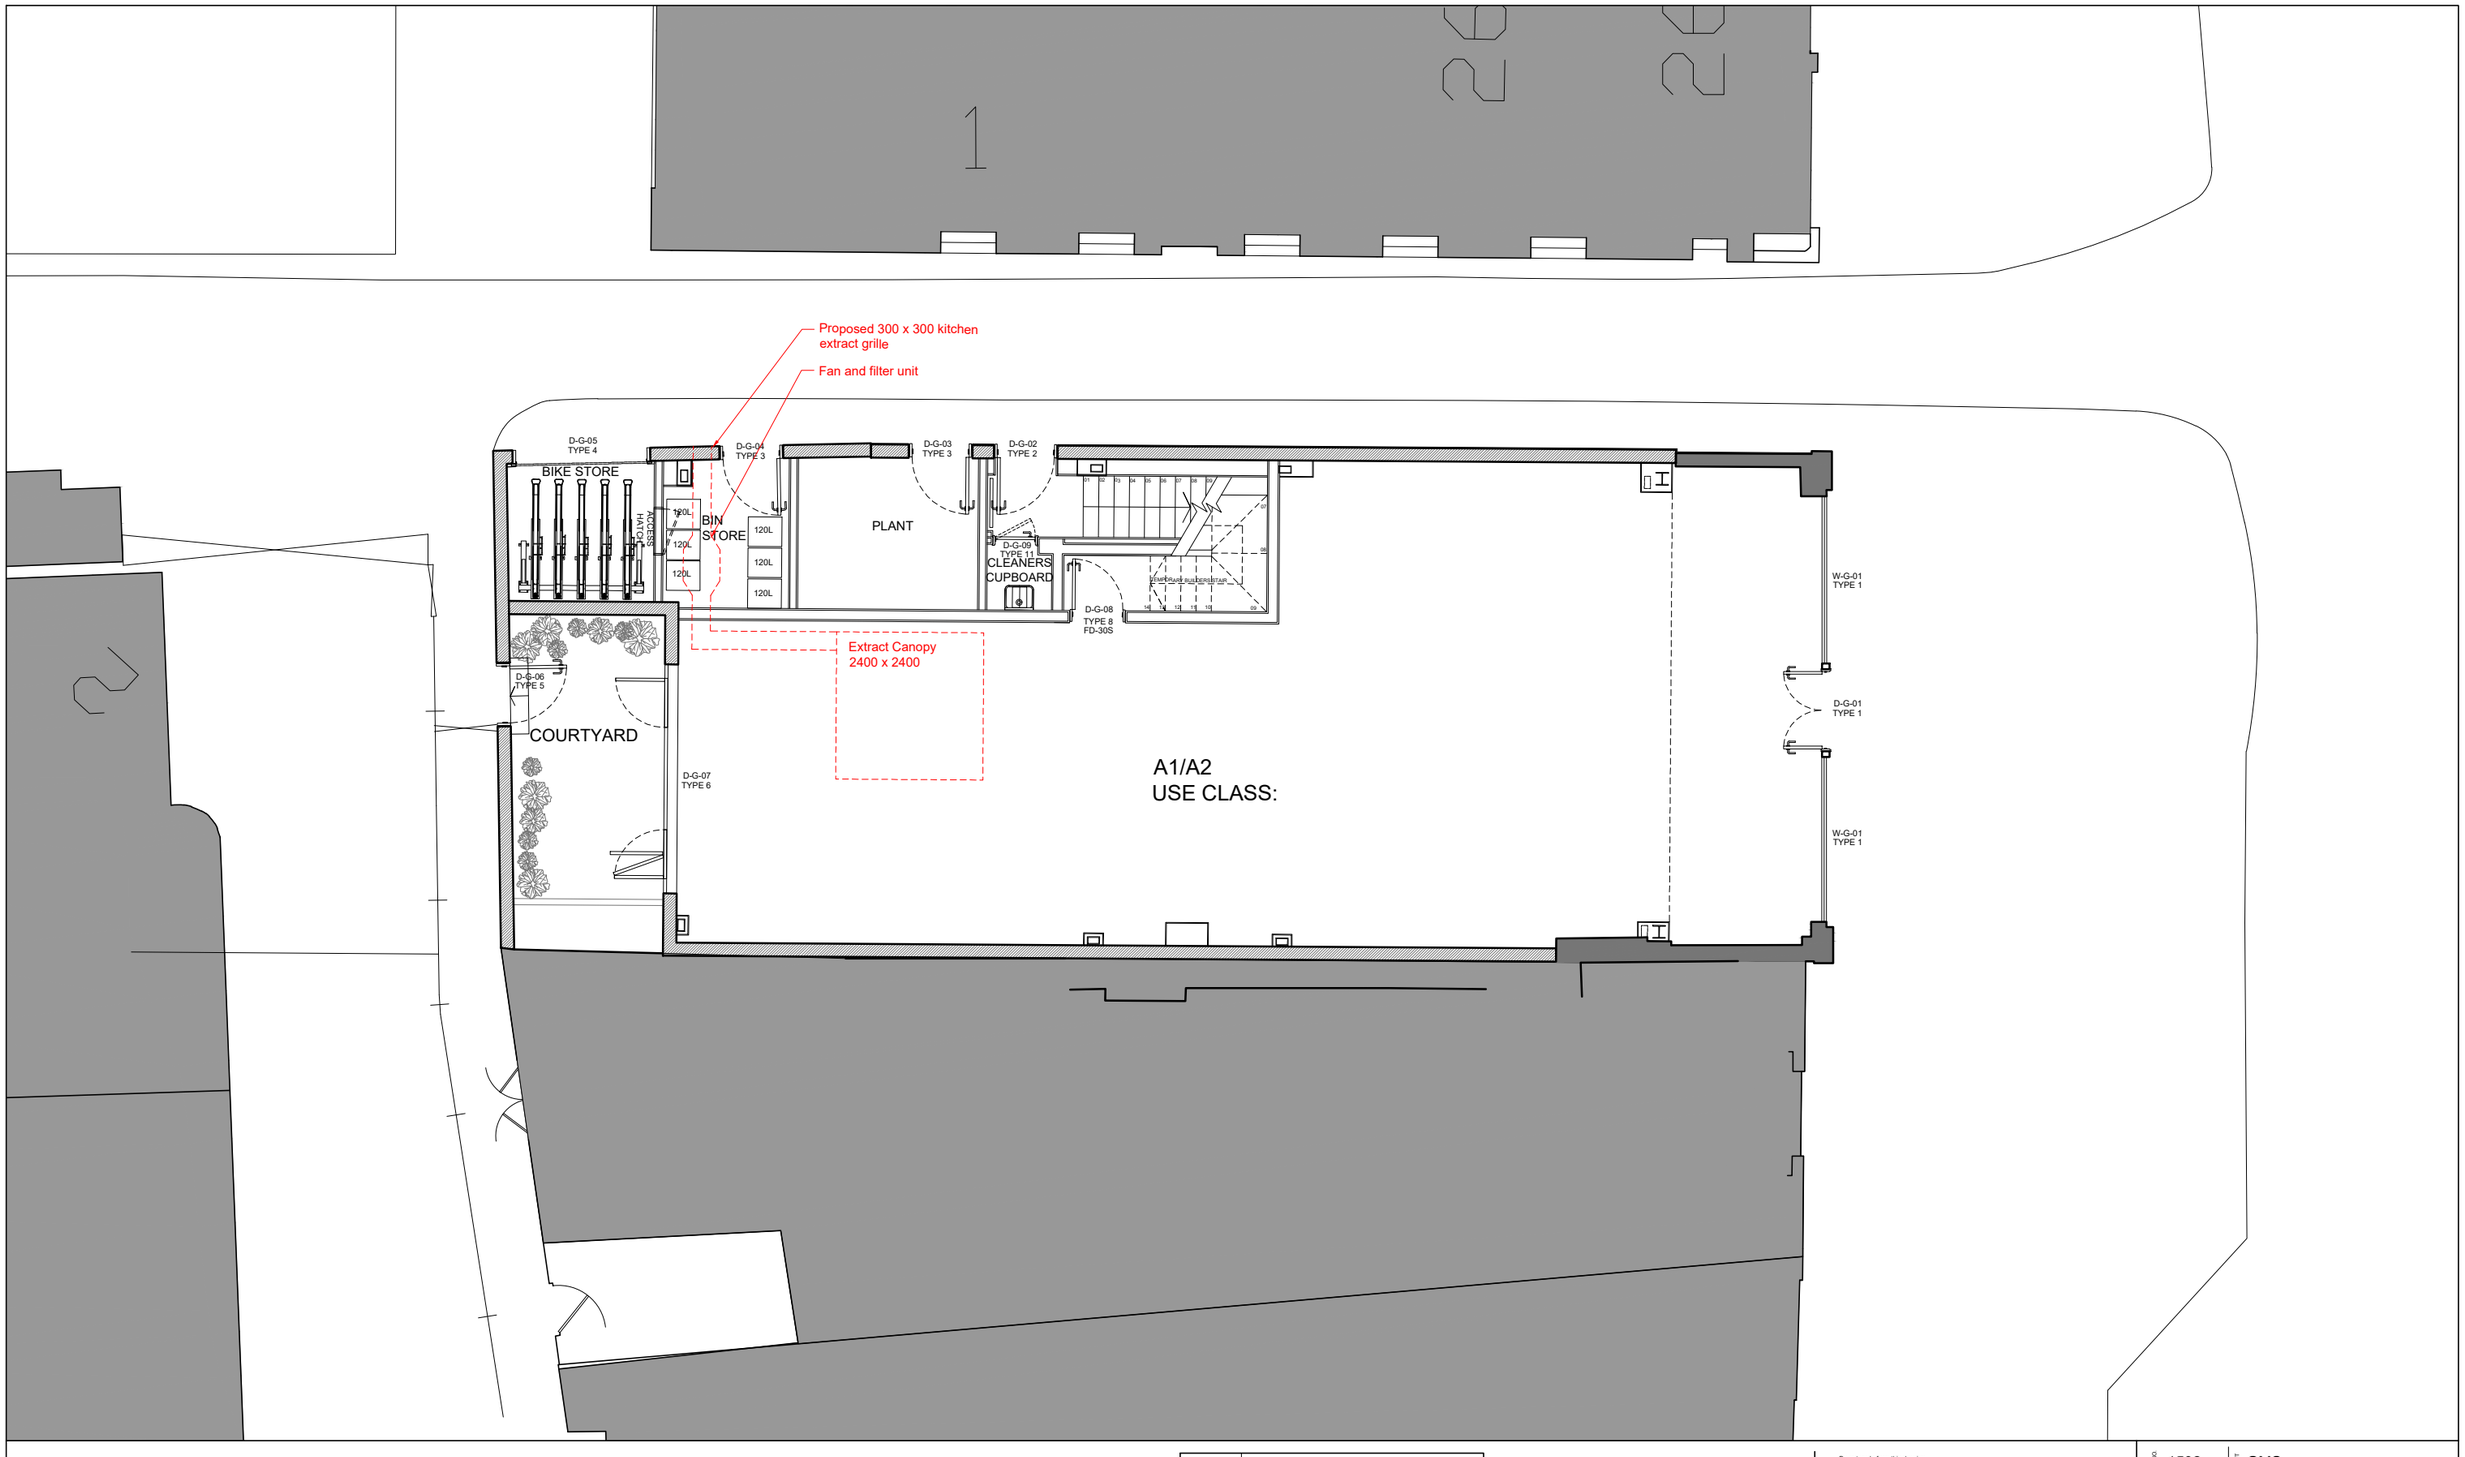

NOTES:

- Drawing based upon the formal survey information issued by GREENHATCH Surveys Ltd and dated January 2015
- Information to read in conjunction with Structural Engineer and MEP Engineer package information
- All levels indicated as height above Ordinance Survey Datum taken from survey. To be confirmed.
- All dimensions subject to a tolerance of +/-5mm.

N

0 1m 2m 5m 10m

DATE	REVISIONS
24.09.2020	PL01 PLANNING APPLICATION

Do not scale from this drawing
All dimensions to be confirmed on site
Information contained within this drawing is the sole copyright of EMRYS Architects Ltd and is not to be reproduced without permission
EMRYS Architects are to be notified immediately of any discrepancies

EMRYS
CAP House | 9-12 Long Lane | London | EC1A 9HA
mail@emrysarchitects.com
www.emrysarchitects.com T : 020 7726 5060

JOB NO.	1502	CLIENT	GMS
TITLE	259-263 Kentish Town Road NW5		
DWG	PROPOSED PLANS GROUND FLOOR PLAN EXTRACT LOCATION		
DRAWN	EB	DATE	24.09.2020
SCALE @ A3	1/100		
CHECKED	GE	STATUS	PLANNING
REV	PL01		
DWG NO	1502-0600-AP-001		