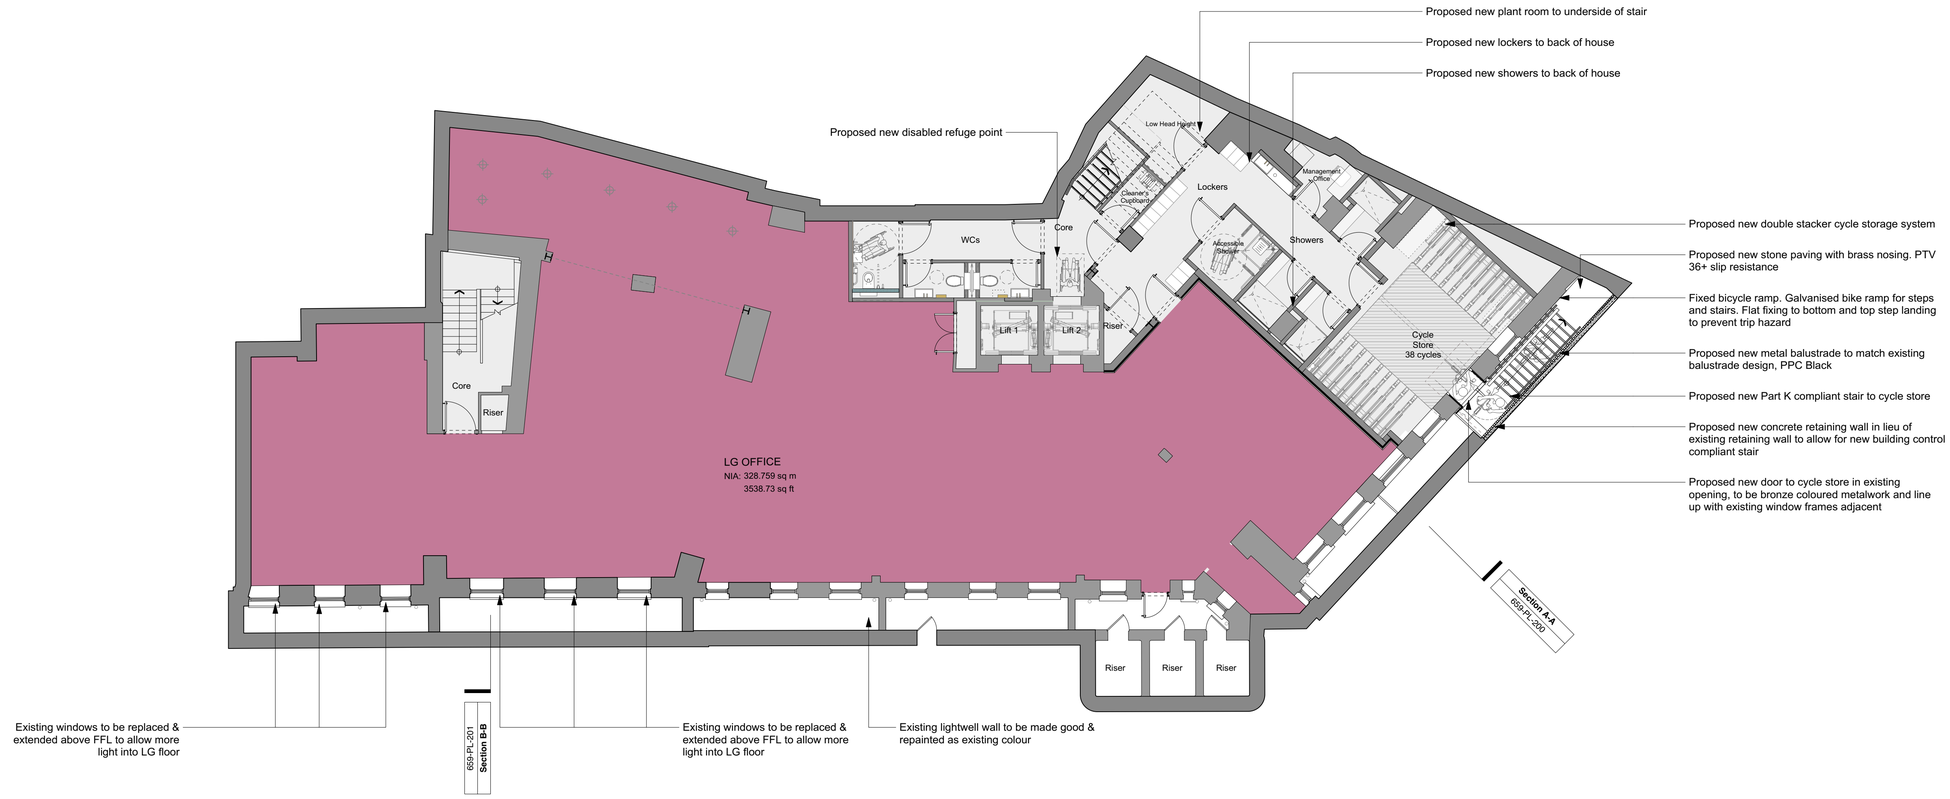

0 1m 2m 3m 4m 5m

PROPOSED LOWER GROUND FLOOR PLAN

PLANNING

P1	09/10/2020	Planning Issue

This drawing is the copyright of **gpad london ltd.** Not to be reproduced, retained or disclosed to any unauthorised person either wholly or in part without written permission.
Do not scale of this drawing. All indicated dimensions to be checked and verified on site by the contractor before commencement of any fabrication drawings or work whatsoever on site. Report any discrepancies to the Architect immediately.
Drawings to be read in conjunction with relevant drawings and specification.
© gpad london ltd.

PROJECT **83 CLERKENWELL ROAD**

CLIENT **THAMESIS**

SCALE **1:100 @ A1** DATE **05/10/2020** DWG BY **JB** REV. **P1**

CHCKD. **GW** DWG NO. **659-PL-099**

DRAWING TITLE **PROPOSED LOWER GROUND FLOOR PLAN**

gpad architecture & interior design
T: 020 7549 2133
E: info@gpadlondonltd.com
W: www.gpadlondonltd.com
2nd Floor
130 Old Street
London EC1V 9BD