1 Existing Front Elevation

Scale: 1:100 @ A1

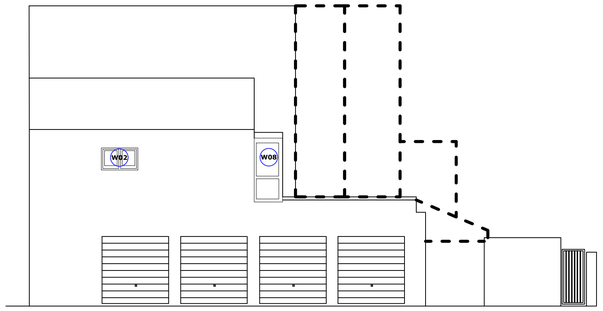

2 Existing Right Elevation

Scale: 1:100 @ A1

3 Existing Rear Elevation

Scale: 1:100 @ A1

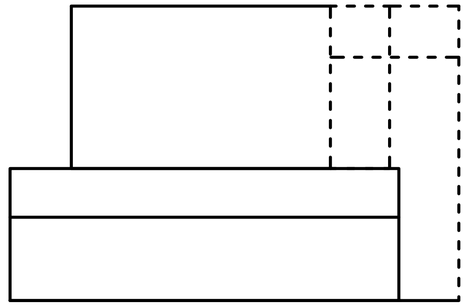

4 Existing Left Elevation

Scale: 1:100 @ A1

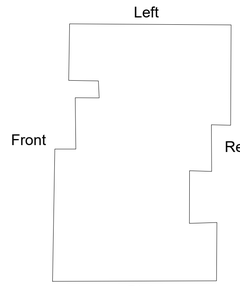

0 Existing Block Plan

Scale: 1:250 @ A1

5 Proposed Front Elevation

Scale: 1:100 @ A1

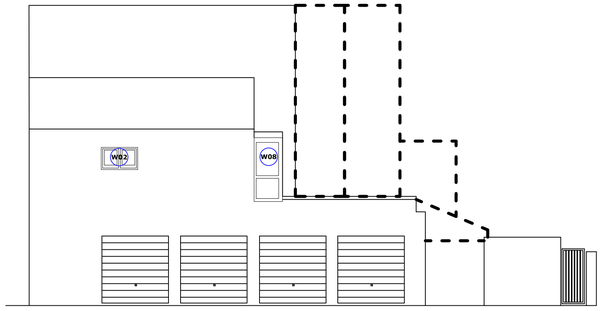

6 Proposed Right Elevation

Scale: 1:100 @ A1

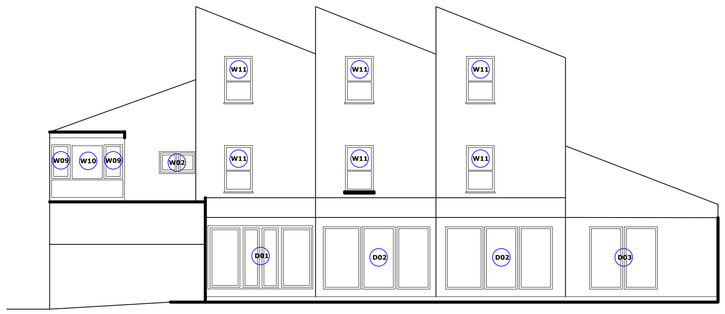

7 Proposed Rear Elevation

Scale: 1:100 @ A1

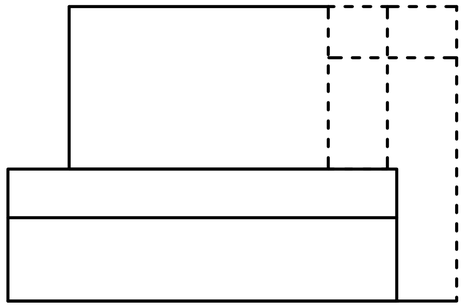

8 Proposed Left Elevation

Scale: 1:100 @ A1

Scale Bar 1:100 1 0 1 2 5 m

Rev	Description	By	QA	DD.MM.YY
P1	Planning	JM	AS	01.10.2020

© This drawing and any design hereon is the copyright of Potter Raper and must not be reproduced without their written consent. All drawings remain the property of Potter Raper. Figured dimension only to be taken from this drawing. All dimensions to be checked on site. Please inform Potter Raper immediately of any discrepancies before work proceeds.

Client
Wates

Project Name
Window & Door Schedule

Project Location
3 Jeffery Place
Camden, London
NW1 9PP

Sheet Name
Existing & Proposed Elevations

Project Status
Planning

Drawing Nr.
B9547-PR-ZZ-ZZ-DR-P297126-PL201

Scale
As indicated @ A1

POTTER RAPER
Duncan House
1A Burnhill Road
Beckenham
Kent
BR3 3LA
Tel: 020 8658 3538