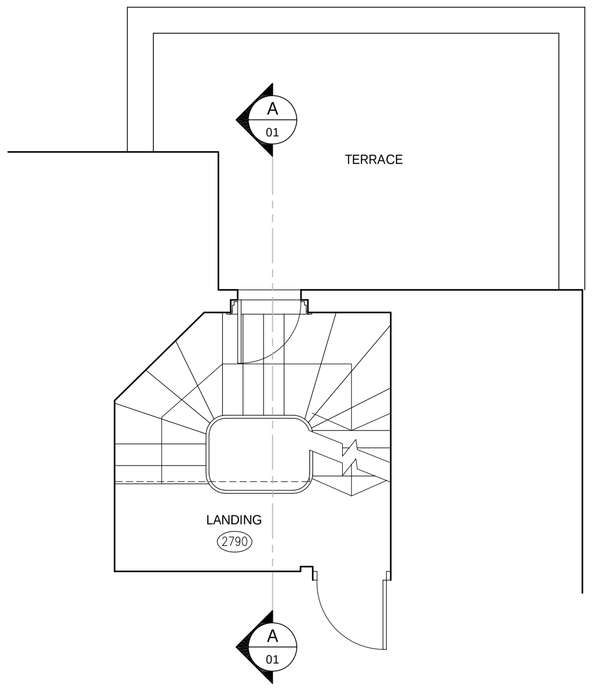

PART FIRST FLOOR PLAN
SCALE 1:50

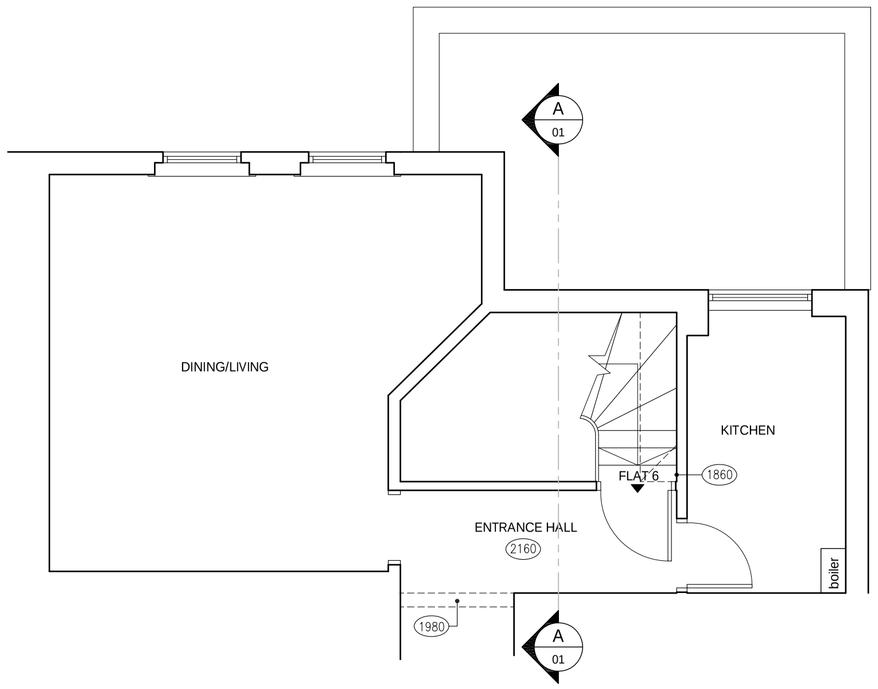

PART SECOND FLOOR PLAN
SCALE 1:50

SITE PLAN
SCALE 1:200

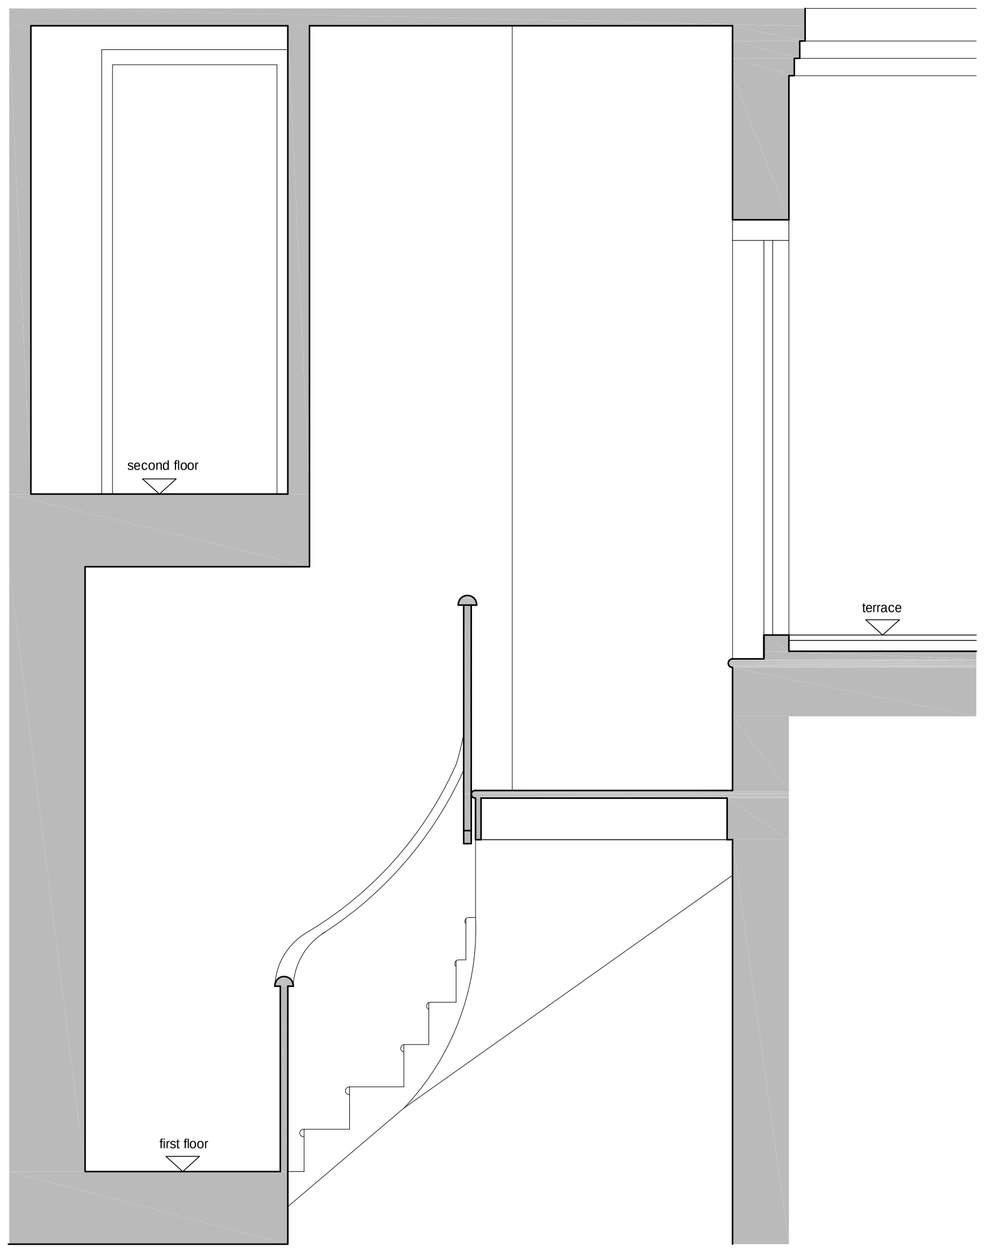

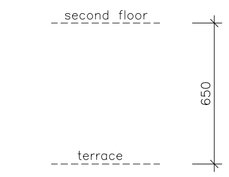

A
01
SECTION
SCALE 1:20

PART SIDE ELEVATION
SCALE 1:50

PART REAR ELEVATION
SCALE 1:50

1:50
0 0.5 1 1.5 2 2.5 3 3.5 4 4.5 5
(metres)

1:200
0 2 4 6 8 10 12 14 16 18 20
(metres)

NOTES:

1. THIS DRAWING IS THE COPYRIGHT OF PCDS LTD AND MAY NOT BE REPRODUCED WITHOUT THEIR PRIOR PERMISSION.
2. THIS DRAWING IS TO BE READ IN CONJUNCTION WITH ALL RELEVANT SUB-CONTRACTORS AND OTHER PCDS DRAWINGS.
3. THIS DRAWING IS NOT TO BE SCALED. SETTING OUT TO BE TO FIGURED DIMENSIONS OR AS AGREED ON SITE.
4. THE CONTRACTOR SHALL CHECK DIMENSIONS AND DETAILS OF ALL EXISTING CONSTRUCTION PRIOR TO COMMENCING ANY WORK. ANY DISCREPANCY SHALL BE REPORTED BEFORE PROCEEDING, SO THAT ADJUSTMENTS MAY BE MADE TO THE DESIGN IF AND AS NECESSARY.

Rev.	Date	Revisions
B.	26.01.21	REAR ELEVATION ADDED
A.	01.12.20	PLANNING ISSUE

PCDS
Building & Structural Design Consultants
Unit 2, The Mead Business Centre
176-178 Berkhampstead Road
Chesham, Bucks. HP5 3EE
Tel: 01494 771224
Fax: 01494 778726
email: mail@pcdslimited.co.uk
IStructE

Client
MICHELLE GORDON

Job Title
FLAT 6
39 DENNINGTON PARK ROAD
LONDON
NW6 1BB

Drawing Title
DETAILS OF EXISTING
FLOOR PLANS & SECTION

Scale
1:200, 1:50, 1:20 @ A1

Date AUG. '20 | Drawn T.F.

Drawing No. A1/3749/01 | Rev. B

Plot Date: 26 JANUARY 2021