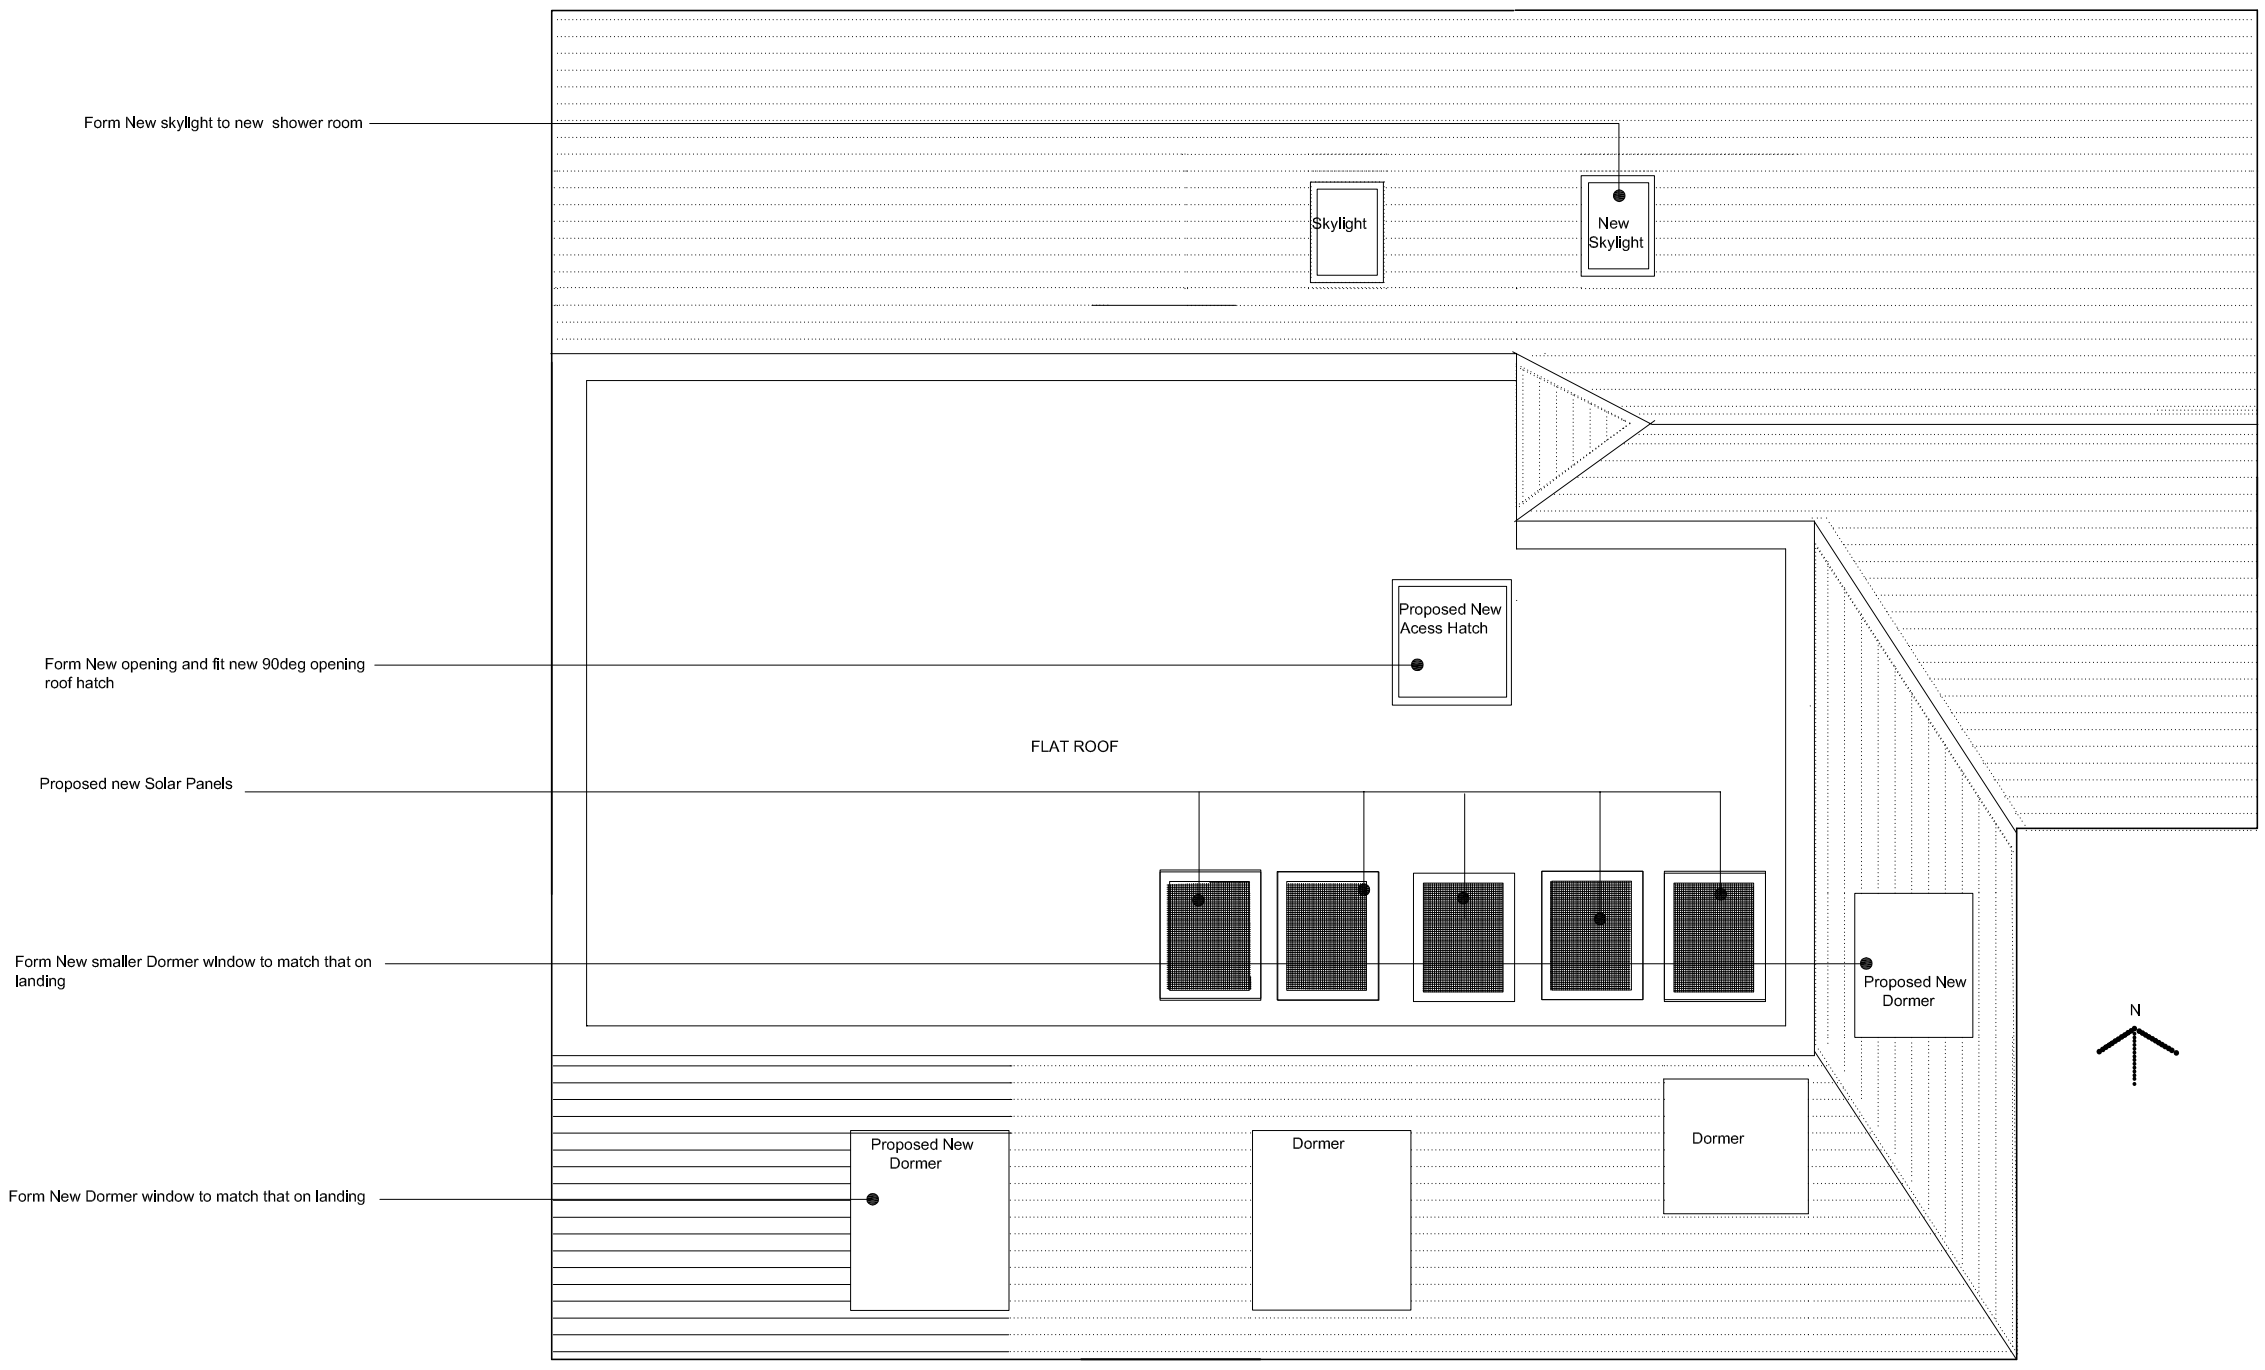

ROOF PLAN AS PROPOSED

000 500 1000 2000 3000

Scale at A3

NEALE & NORDEN
CONSULTANTS
17 DARTMOUTH PARK AVENUE LONDON NW5 1JL
f 0207 813 4223 e- nordenroy@aol.com

title
ROOF PLAN
AS PROPOSED

REVISIONS		
NO.	DATE	DESCRIPTION
A	24.11.20	Skylight omitted to cloakrm
B	26.02.21	Dormer Solar Panels moved
C		

project
113C PRIORY ROAD
LONDON NW6 3NN

SHEET TITLE:
D05B

all dimensions to be verified on site	
job no.	455/D05B
scale	1:50@A3
date	10/10/2020

DRN: K CHK: