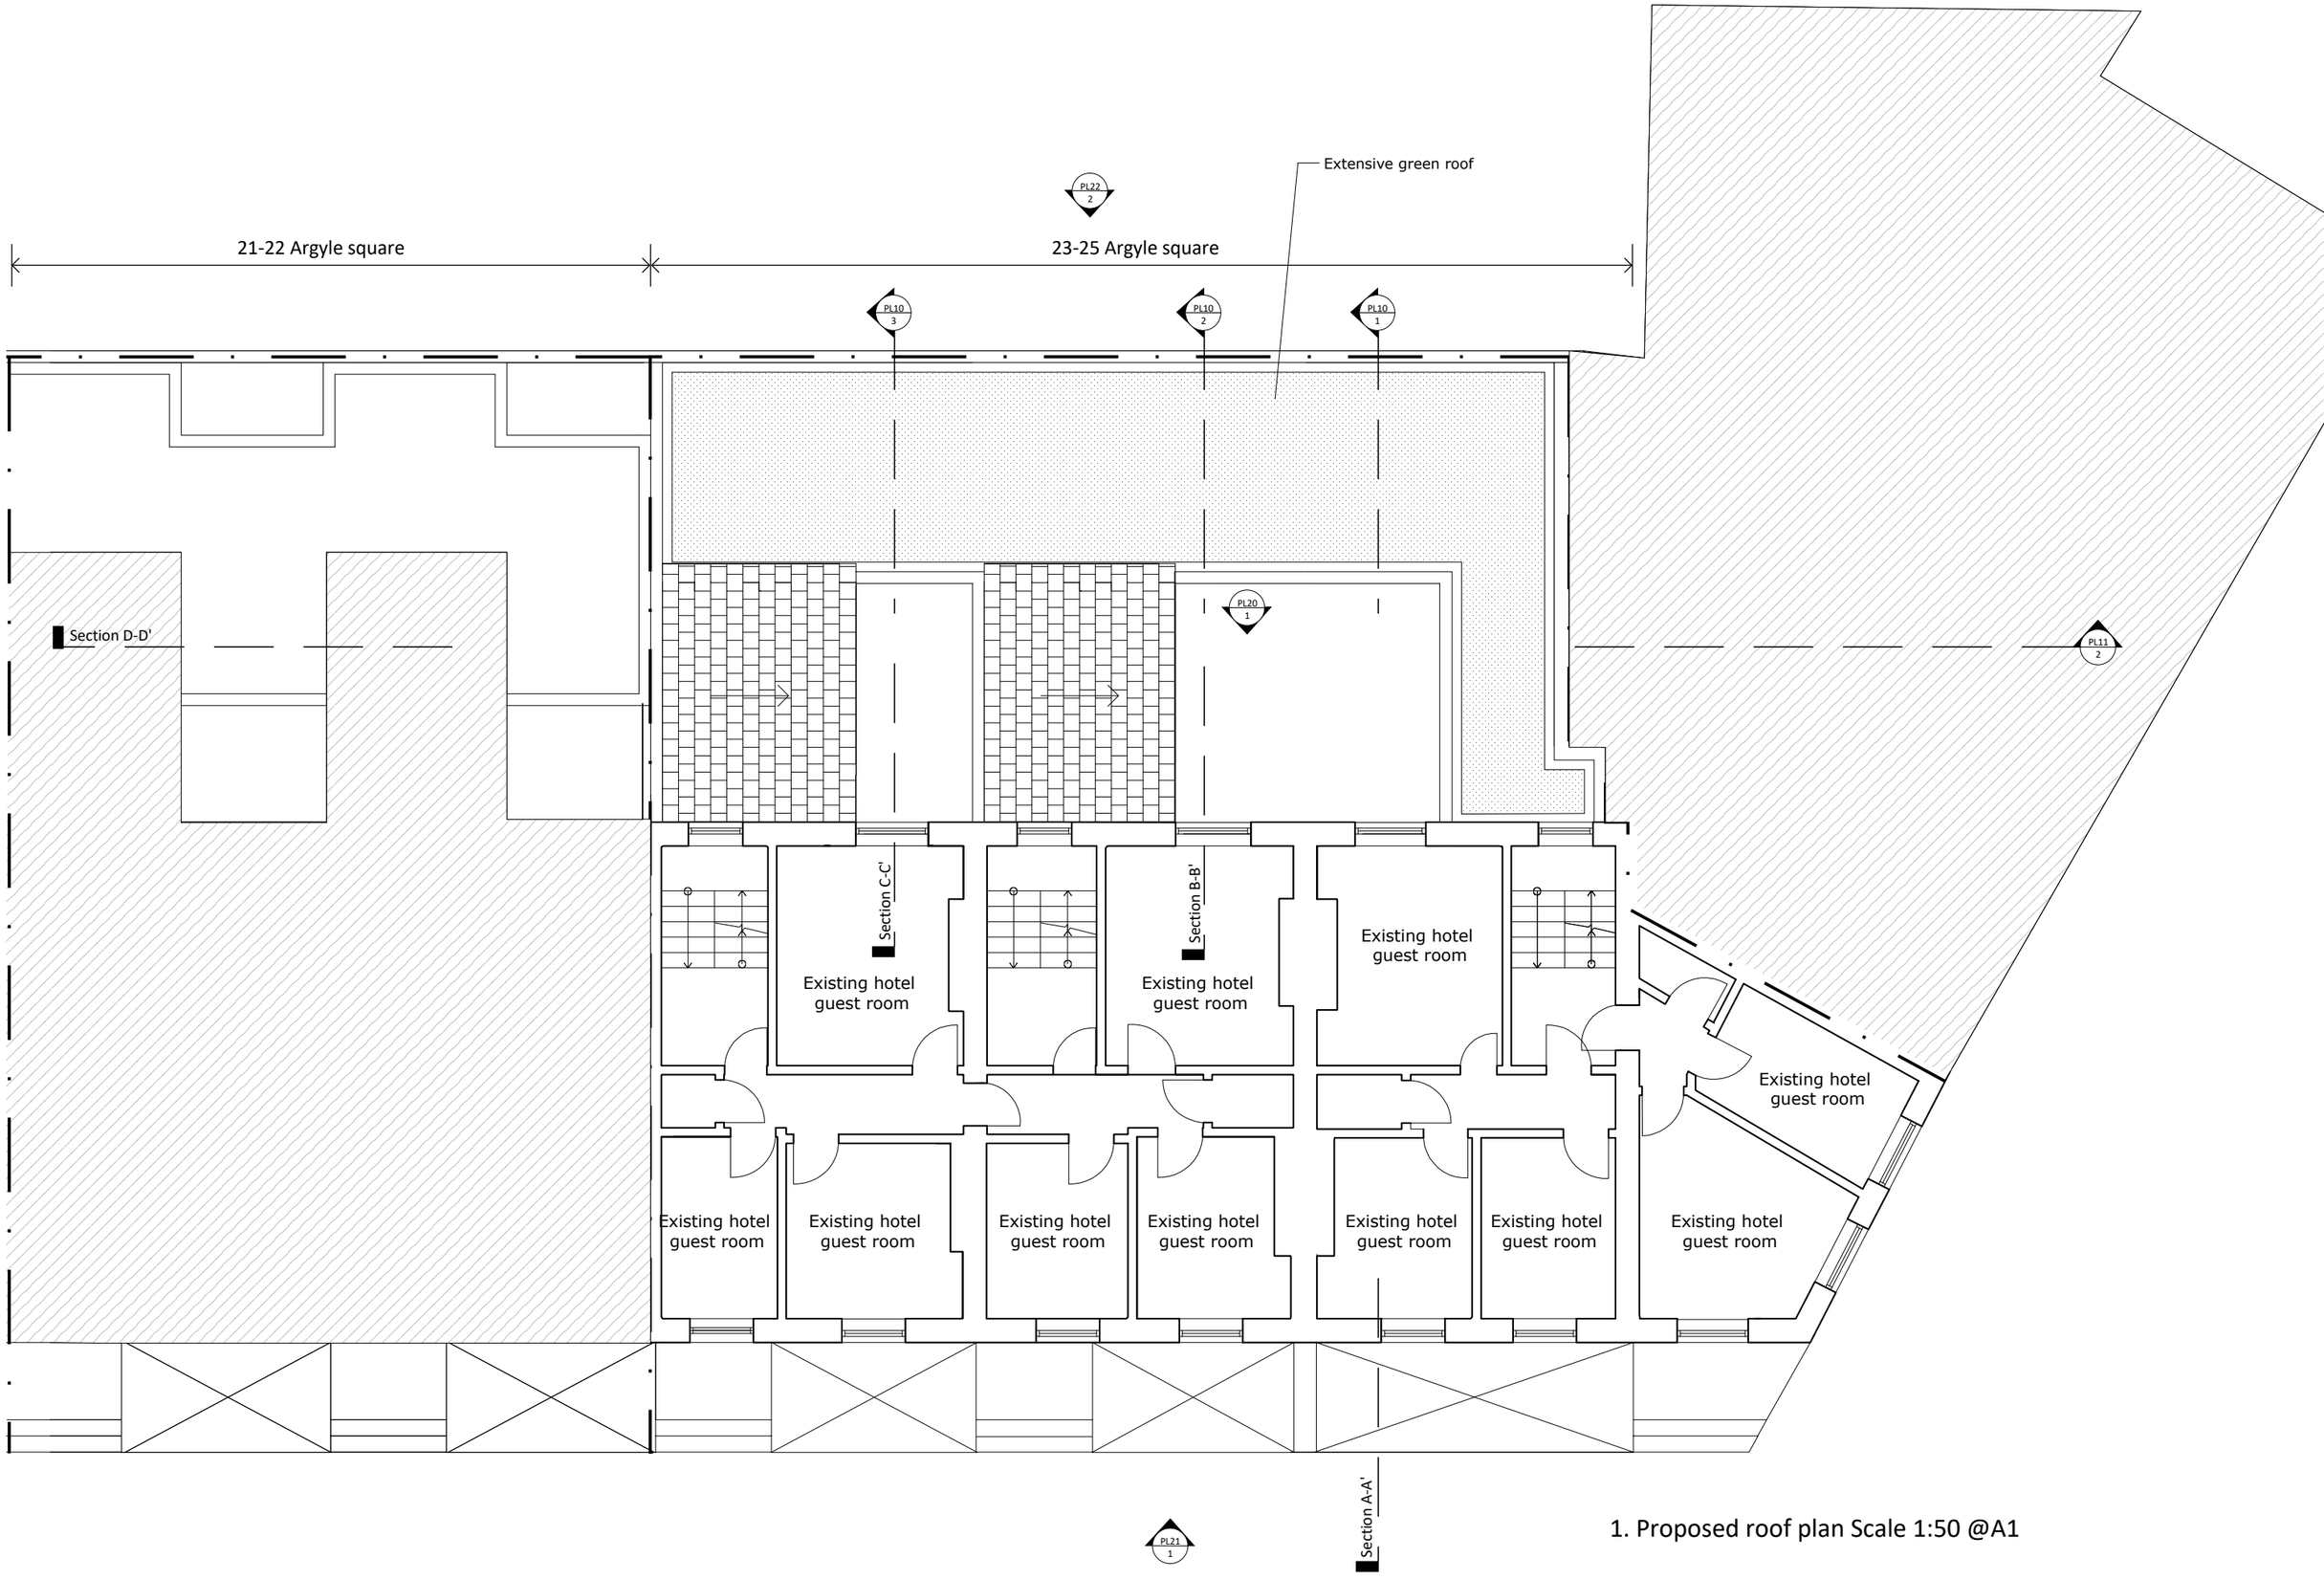

1. Proposed roof plan Scale 1:50 @A1

tsuruta_architects

Project	Drawing title	Date	Drawing No.	Rev.
23-25 Argyle Square, WC1H 8AS	Proposed roof plan	Apr. 2021	PL02	-