PROPOSED FRONT ELEVATION

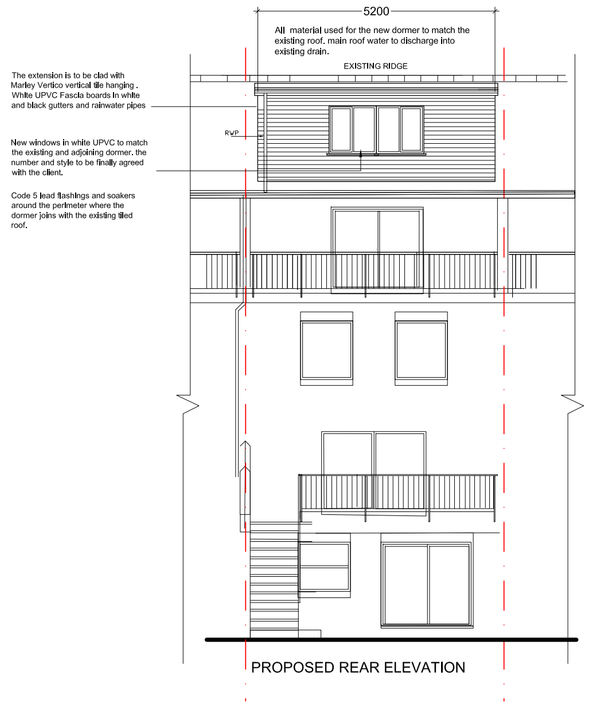

PROPOSED REAR ELEVATION

ELEVATIONS 1:100

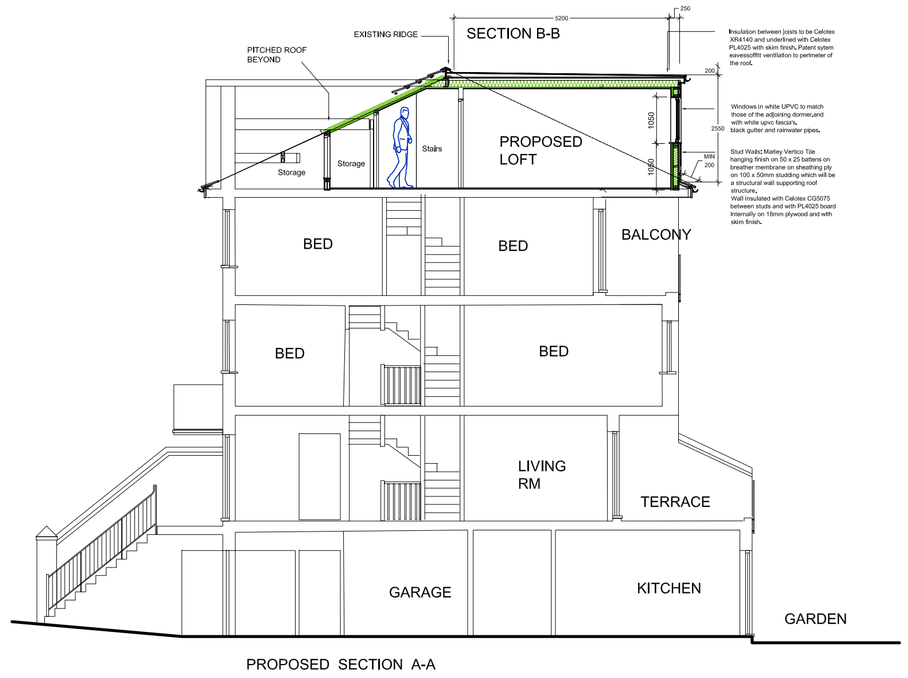

PROPOSED SECTION A-A

SECTION 1:100

SCALE 1:100
0 1m 2m 3m 4m 5m

VOLUME CALCULATION
Volume of prism = (ab/2) x c
(2.557 x 5.200) /2 x 5.200 =35.57

Increased roof Volume by 23.57 < 40 m^3

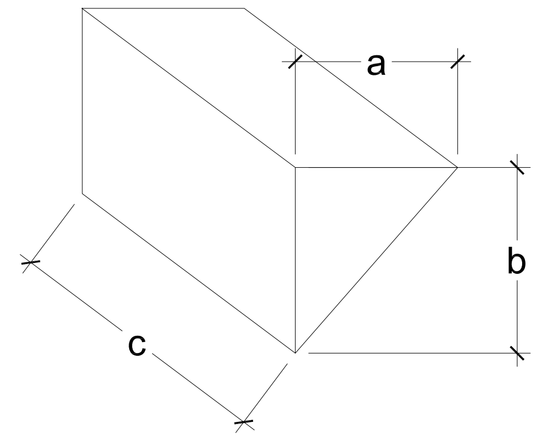

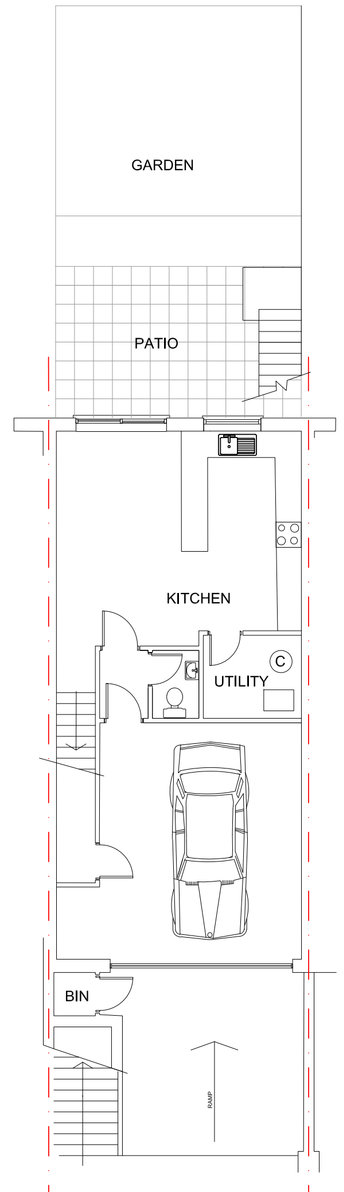

EXISTING LOWER GROUND FLOOR

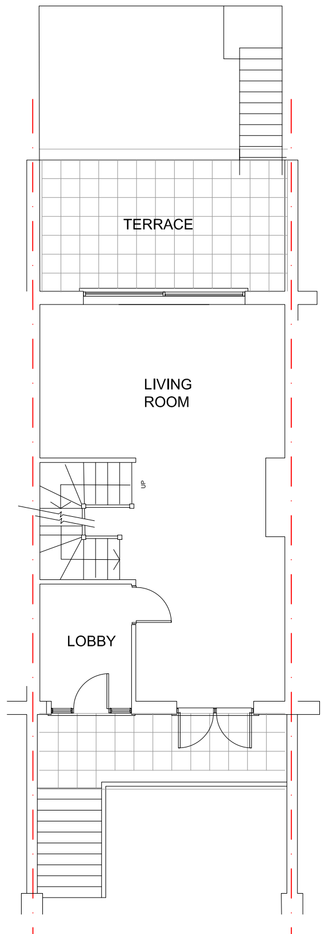

EXISTING UPPER GROUND FLOOR

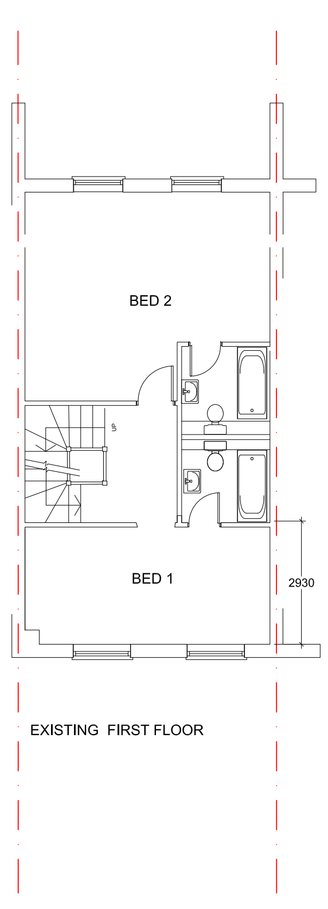

EXISTING FIRST FLOOR

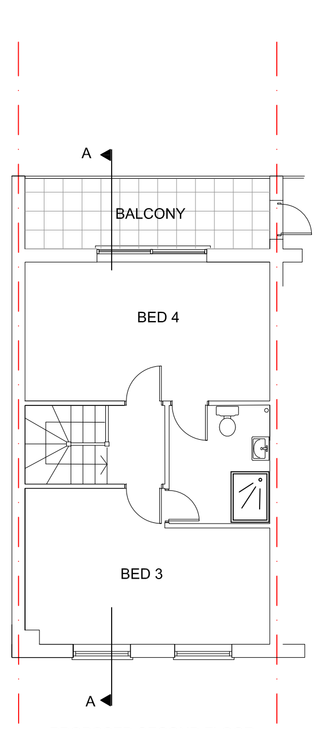

PROPOSED SECOND FLOOR

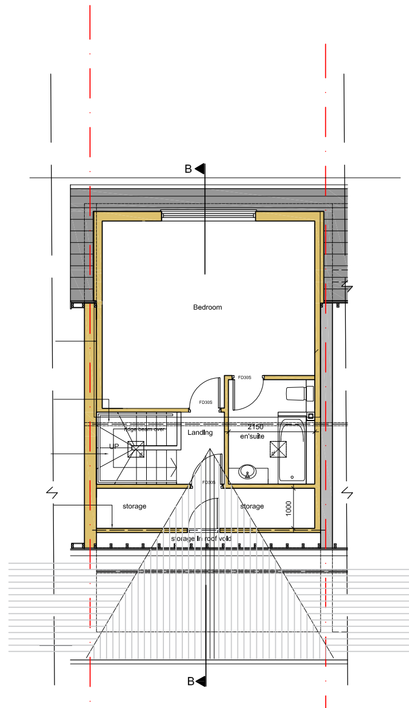

proposed loft space

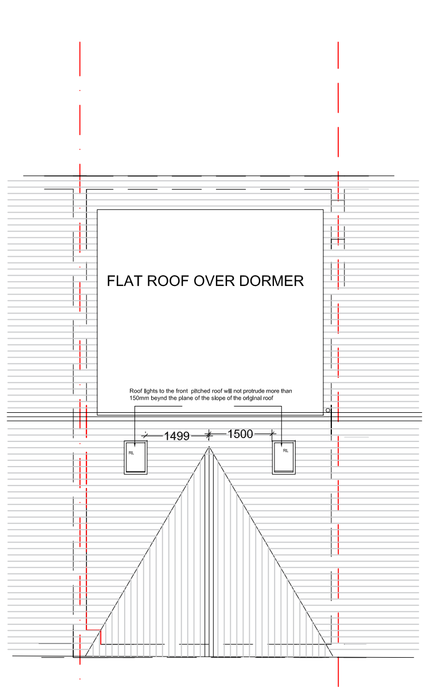

ROOF PLAN

FLOOR PLANS 1:100

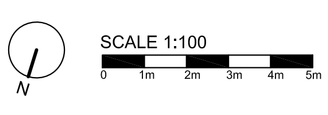

SCALE 1:100
0 1m 2m 3m 4m 5m

Site Plan 1:500

REV A ISSUED FOR PLANNING 26-05-21

Revision	Description	Date

Archetype
Architects Planners Designers
121 Gloucester Place London W1U 6JY
Tel: 020 7486 3666 Fax: 020 7486 3888
e-mail: architect@archetype.org.uk
Web: www.archetype.org.uk

Project: 2 VICTORIA RISE, HILGROVE RD.
LONDON NW6 4TH

Drawing Title: PROPOSED LOFT EXTENSION
PLANS, SECTION & ELEVATIIONS

Drawn: MP	Approved:	Scale: 1:100@ A1	Date: MAY 2021

Drawing No. 1108 (01) 02 Revision: A

CAD Ref.