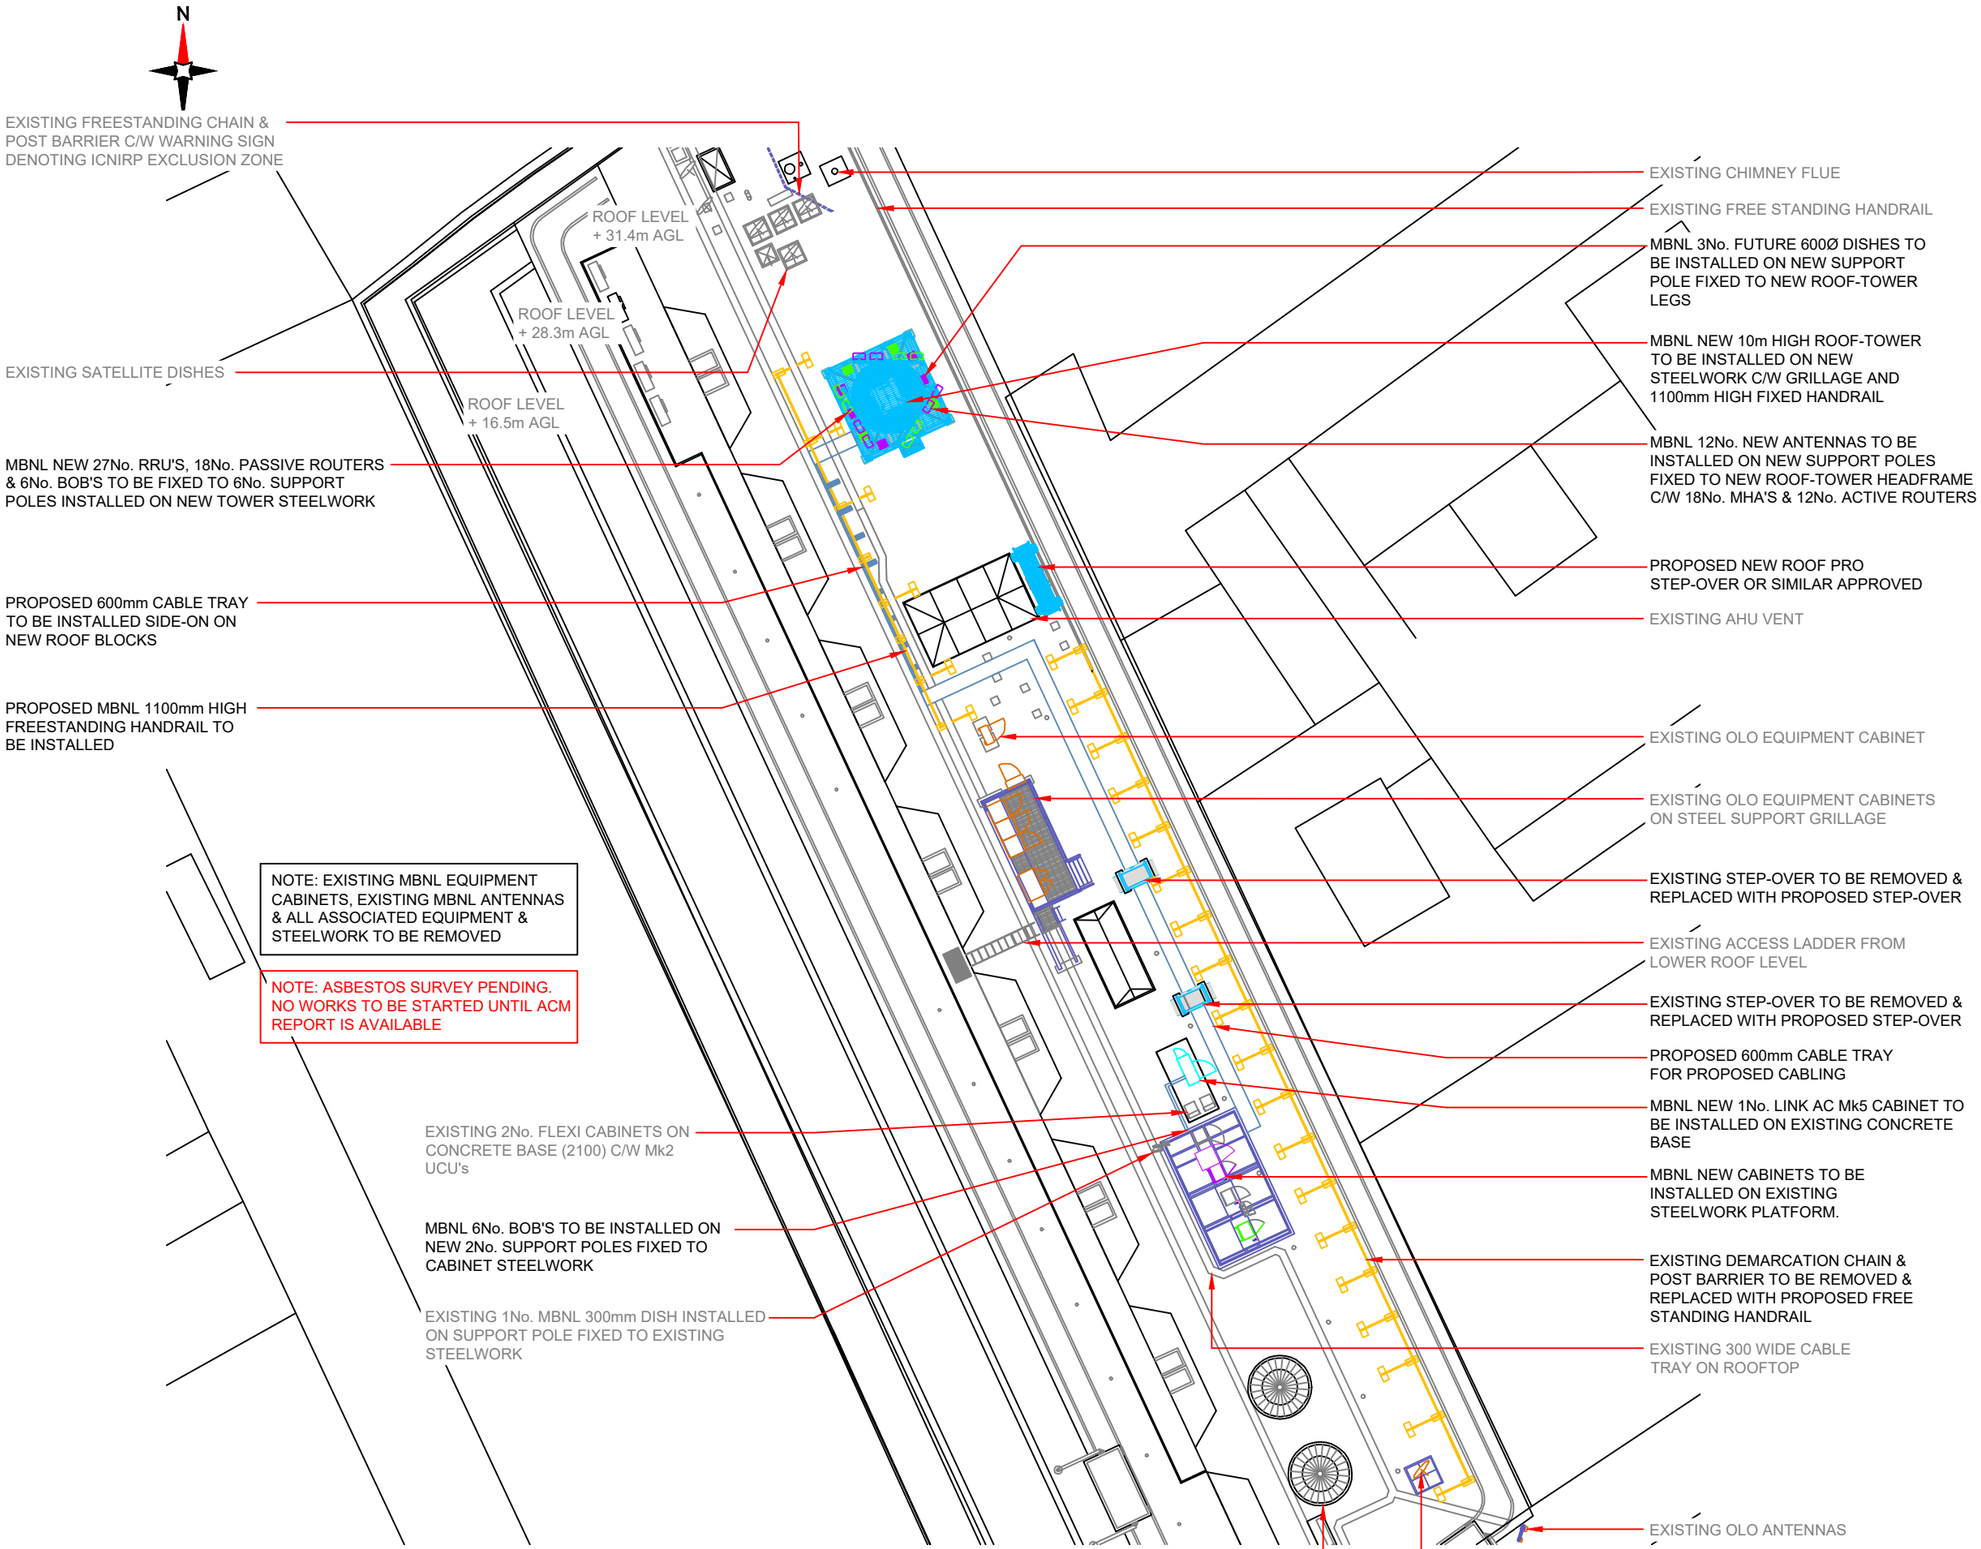

PROPOSED MAX CONFIGURATION SITE PLAN

Scale 1:250

NOTES:

1. ALL DIMENSIONS IN MM UNLESS OTHERWISE NOTED.

Master:	MBNL / EE / H3G:	Project:	Purpose of Issue:	Issue:
M005	MBNL	T & A	Planning	C
Date:	26/05/2021	Revision / Upgrade Description:		
Drawn:	J.Halloran	Beacon Planning - Site location corrected, Red Line corrected, number of cabinets corrected		
Checked:	T.Clifford			
Approved:	M.Venner			
M004	MBNL	T & A	Construction	B2
02/06/2020	J.Howden	Revised to T&T comments		
W.Reed	C.Yates			
M003	MBNL	T & A	Construction	B1
20/01/2020	B.Parker	Issued for construction		
W.Reed	C.Yates			
M002	MBNL	T & A	Planning	B
11/12/2018	B.Parker	Site Redesign as per TD30001		
C.Yates	D.Pankhania			

Hutchison 3G UK Limited
Star House, 20 Grenfell Road
Maidenhead, SL6 1EH
Tel: 01628 765 000
Fax: 01628 765 001
H3G Base Station Information line:
0845 6043000
Available 8am-8pm Monday to Friday

Hatfield Business Park
Hatfield
Hertfordshire
AL10 9BW
Tel: 01707 315000
Fax: 01707 319001

Mobile Broadband Network Limited
Sixth Floor, Thames Tower, Station Road, Reading, RG1 1LX

MSP & Design Consultant
BEACONCOMMS
UNIT E3 PITTS CLEAVE INDUSTRIAL ESTATE, TAVISTOCK, DEVON, PL19 0PW
sales@beaconcomms.co.uk
Tel: +44 (0)1822 610610

Site Name: MAPLE HOUSE

Site ID: 996369

Address: MAPLE HOUSE, TOTTENHAM COURT ROAD, CAMDEN. LONDON, CAMDEN. W1T 7NF

Title: 215 PROPOSED MAX CONFIG SITE PLAN

Project: ACQUISITION TRIAL

Purpose of Issue: DETAILED DESIGN

EE Cell ID:	MBNL Cell ID:	3UK Cell ID:
53663	CMN013	W0162

Master Drawing No: 996369_53663_CMN013_W0162_M005

Issue: C