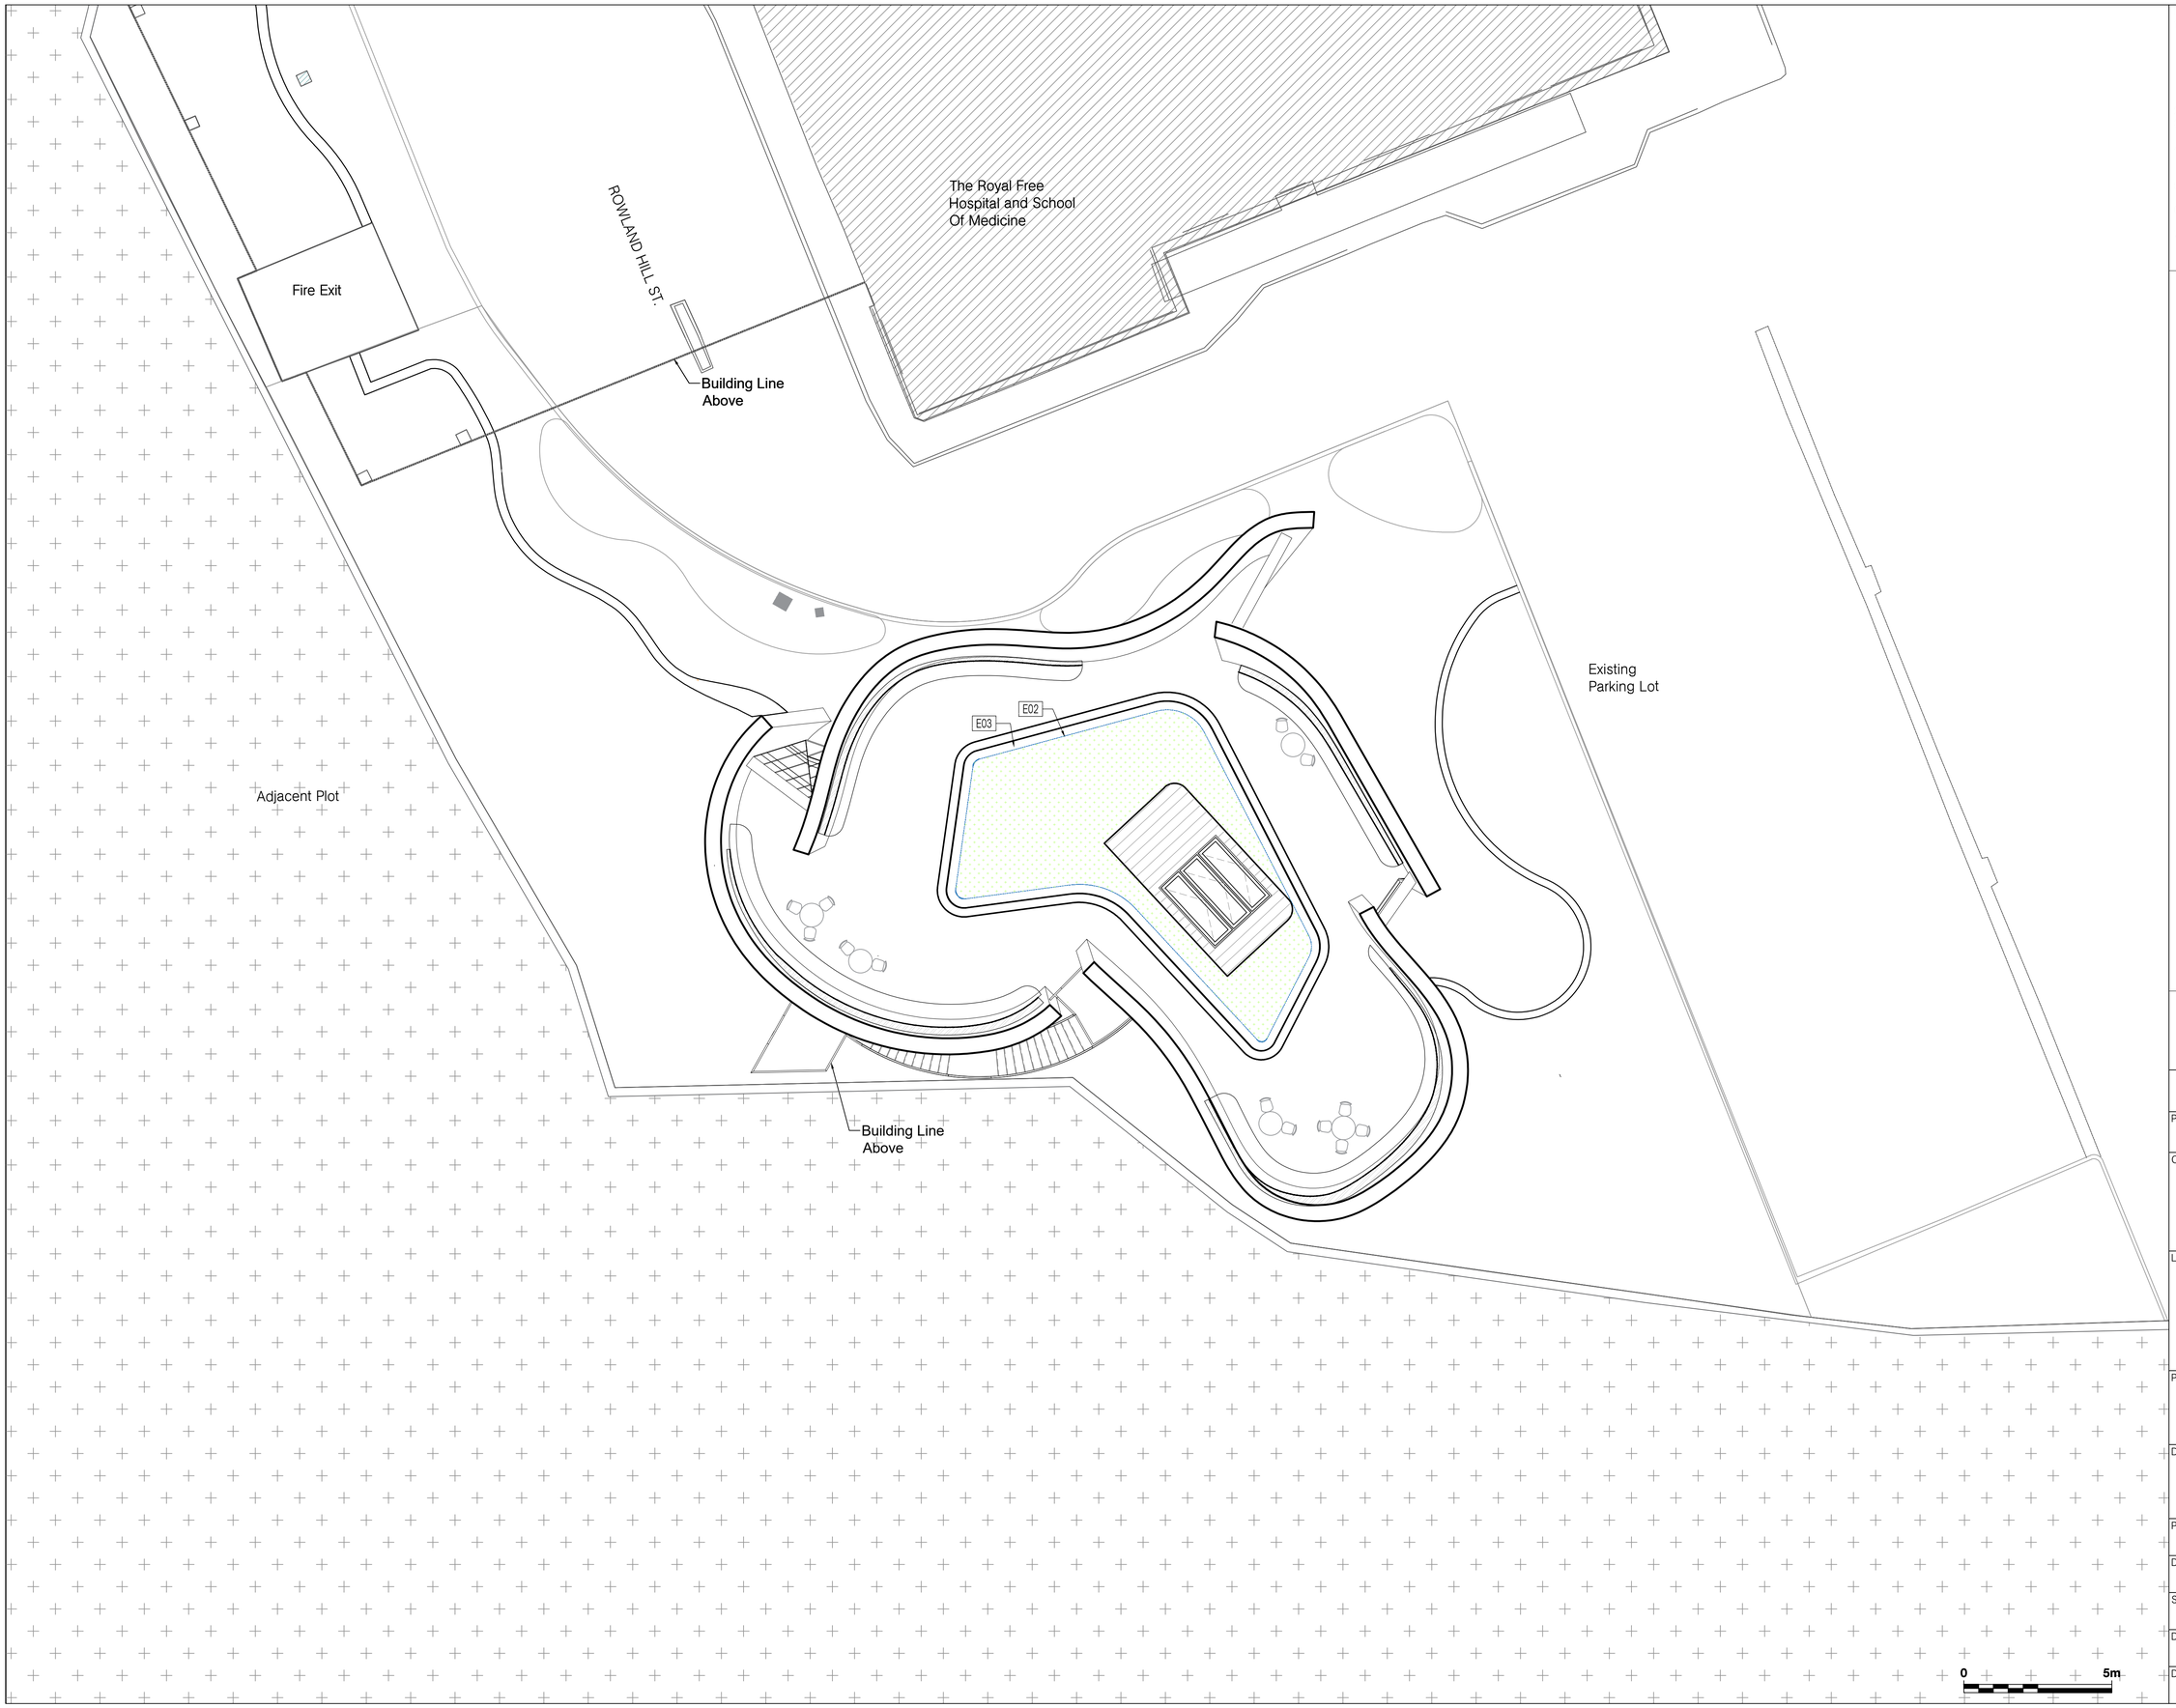

Notes

1. This document should not be relied on or used in circumstances other than those for which it was prepared and for which Martha Schwartz Partners was commissioned. Martha Schwartz Partners accepts no responsibility for this document to any other party other than the person by whom it was commissioned.
2. NOT FOR CONSTRUCTION
3. Do not scale drawing. Figured dimensions prevail in all cases.
4. To be read in conjunction with all other drawings and specifications including but not limited to structural and service engineers' drawings.
5. Where an item is covered by drawings to different scales the larger scale drawing is to prevail.
6. All dimensions are in millimeters, unless stated otherwise.
7. For retaining walls, please refer to Engineers drawings and specifications.

LEGEND

- Building Outline
- Existing Manhole Covers to be relocated to hard pave (Refer to Existing Site Plan)

PAVING G/F
Refer to Specification

- P01 Resin Bonded Surface
- P04 Pebbles
- W01 Exposed Visual Concrete Wall
- S01 Exposed Visual Concrete Steps
- E01 Edging
- E02 Edging
- K01 Stone Granite Kerb Flush with Paving
- K02 Stone Granite Kerb Transition Kerb
- K03 Stone Granite Kerb Raised Kerb / 100mm higher than paving

PAVING ROOF TERRACE
Refer to L-750 Details and Specification

- P02 Concrete Paving

PAVING SEDUM ROOF
Refer to L-760 Details and Specification

- E03 Pebbles Color: White

STREET FURNITURES
Refer to L-720 Details and Specification

- Bicycle Rack (Refer to Site Furniture Details)
- Waste Receptacles (Refer to Site Furniture Details)
- SF03 Climb Wire (Refer to Site Furniture Details)
- SF04 Planter (Refer to Site Furniture Details)

Rev	Date	Description / Drawn / Approved
04	05/07/2021	Stage 4 - Issue For Planning
03	04/09/2021	Stage 4 - Issue For Tender
02	12/06/2020	Stage 4 - Issue For Tender
01	24/04/2020	Stage 4

Purpose of Issue
Stage 4 - Issue For Tender

Client
Maggie's Trading Ltd.
20 St. James St
London
W6 9RW

Landscape Architect
Martha Schwartz Partners Ltd
c/o GC Accountants
283-285 Green Lanes
www.marthaschwartz.com

MSP

© copyright 2017 Martha Schwartz Partners Ltd.

Project Title
Maggie's Centre at the Royal Free

Drawing Title
Hardscape and Paving Plan
Sedum Roof

Project Number
0126

Drawing Number
007562-MSP-00-L3-DR-L-303

Scale - A1 **1:100**
Revision **04**
Drawn **JK**
Approved **MK**
Date **05/07/2021**
North

P:\Projects\0126 Maggies Centre\4 Design\5 Detailed Design\1 CAD Illustrative\1 CAD\04 postsheets\007562-MSP-00-L3-DR-L-303 Hardscape and Paving Plan.dwg
4/7/2021 9:12 PM