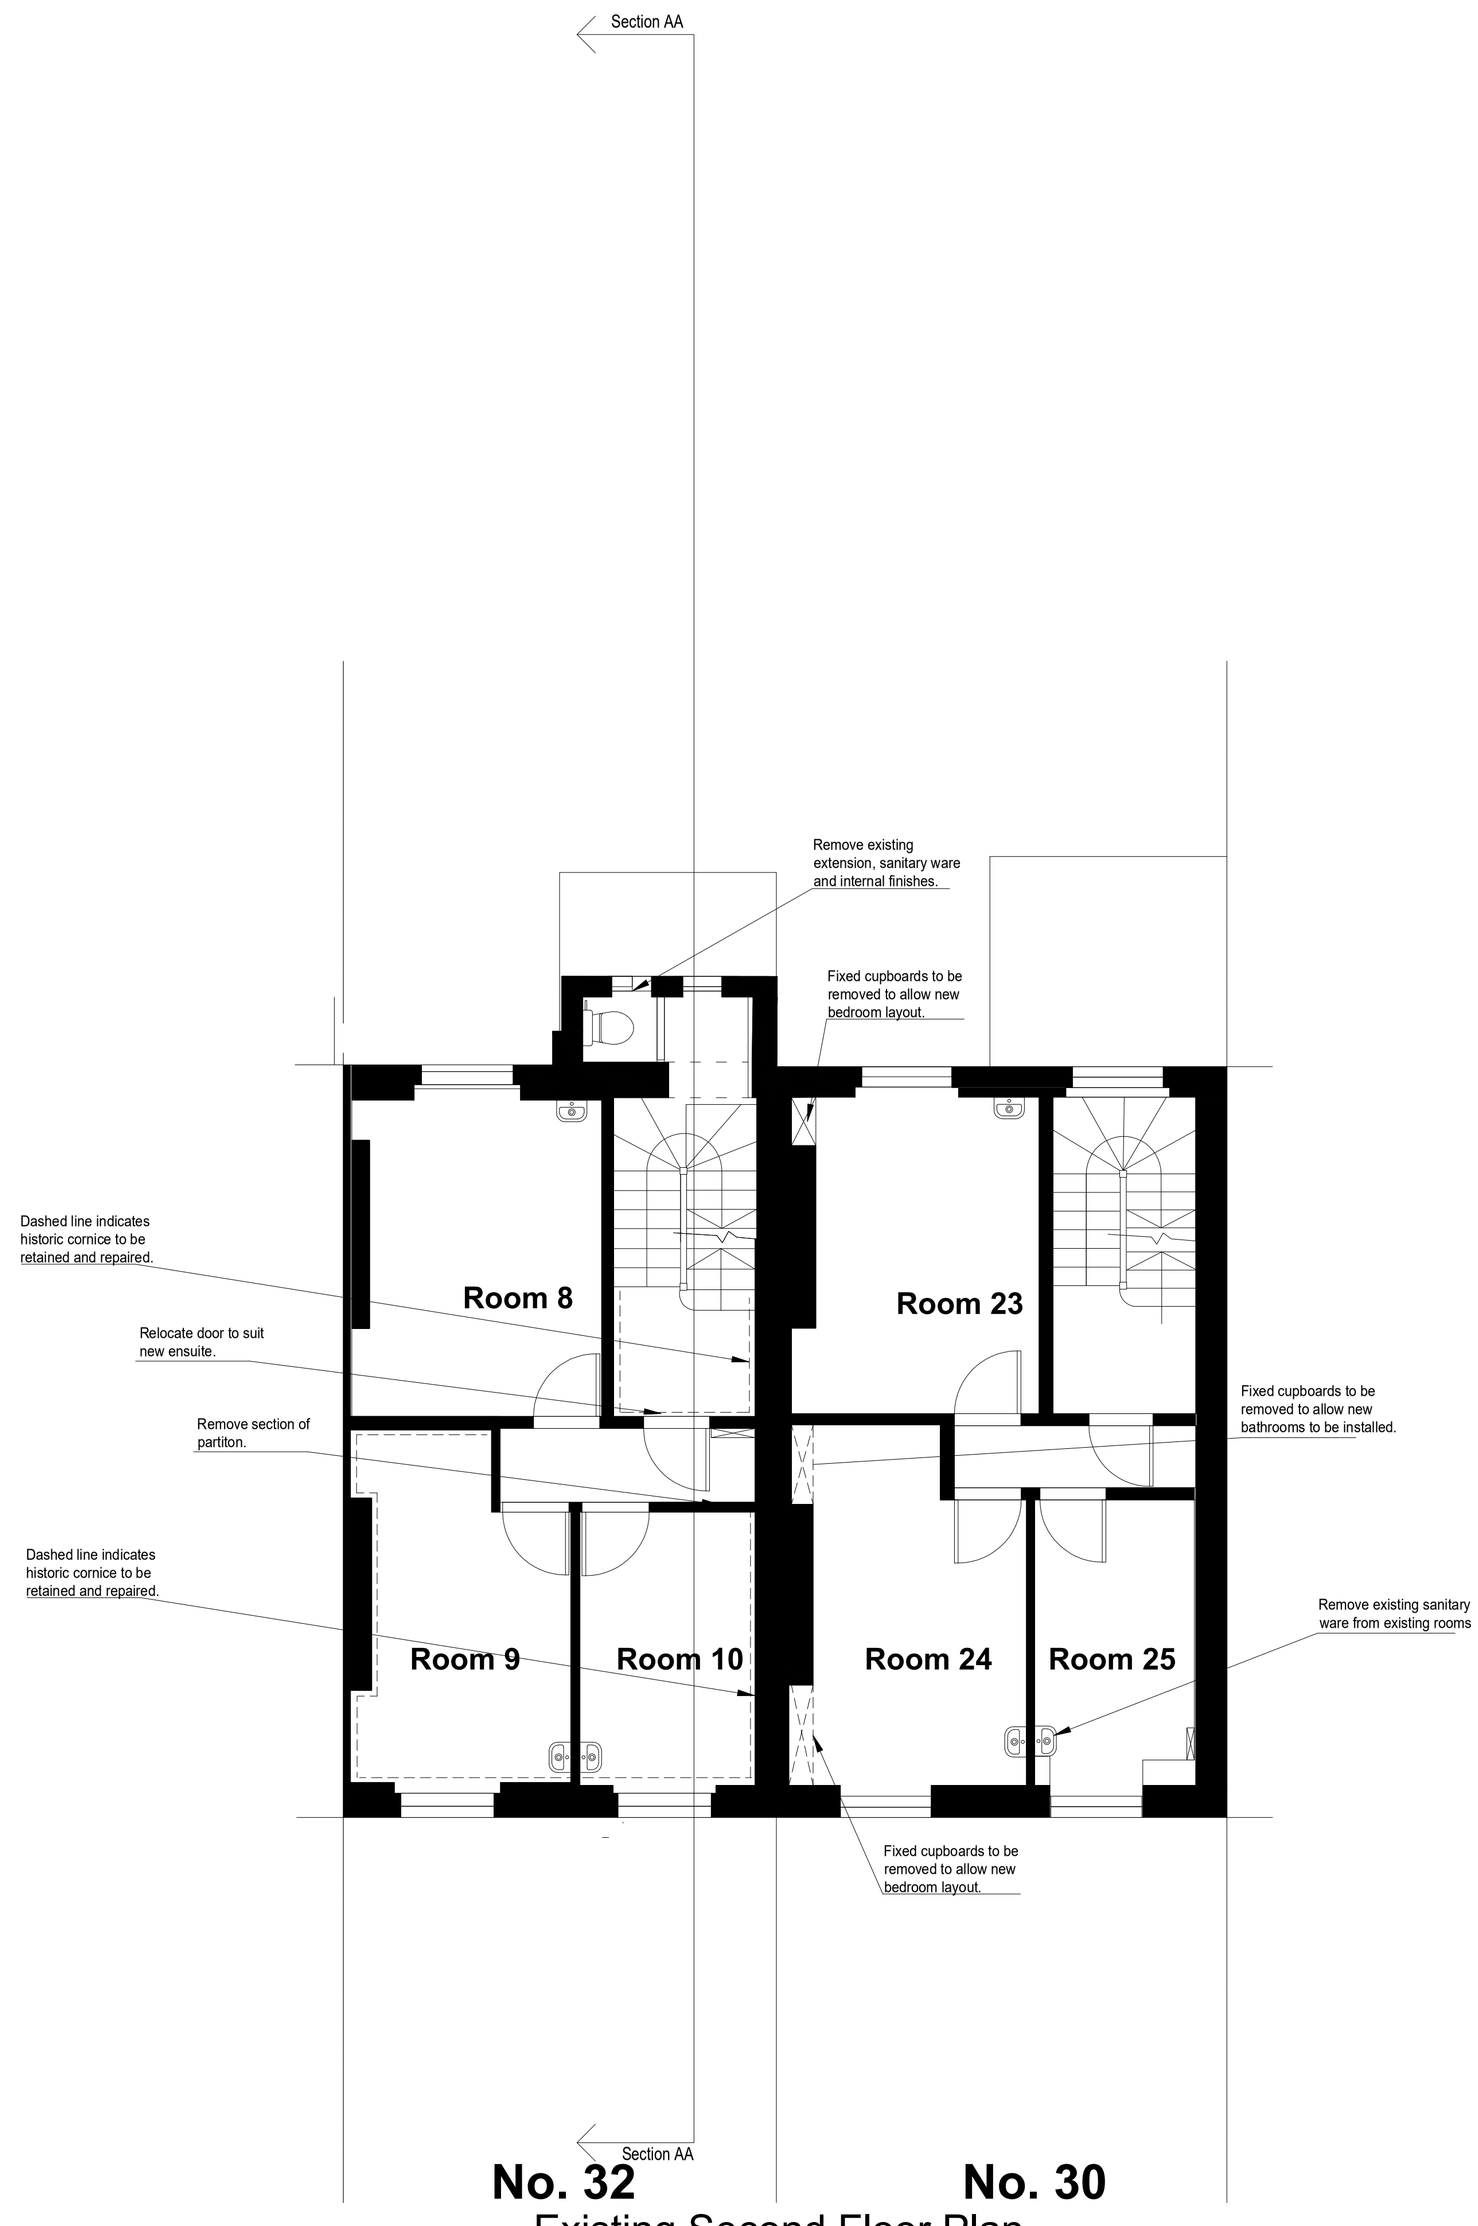

No. 32 **No. 30**

Existing Second Floor Plan

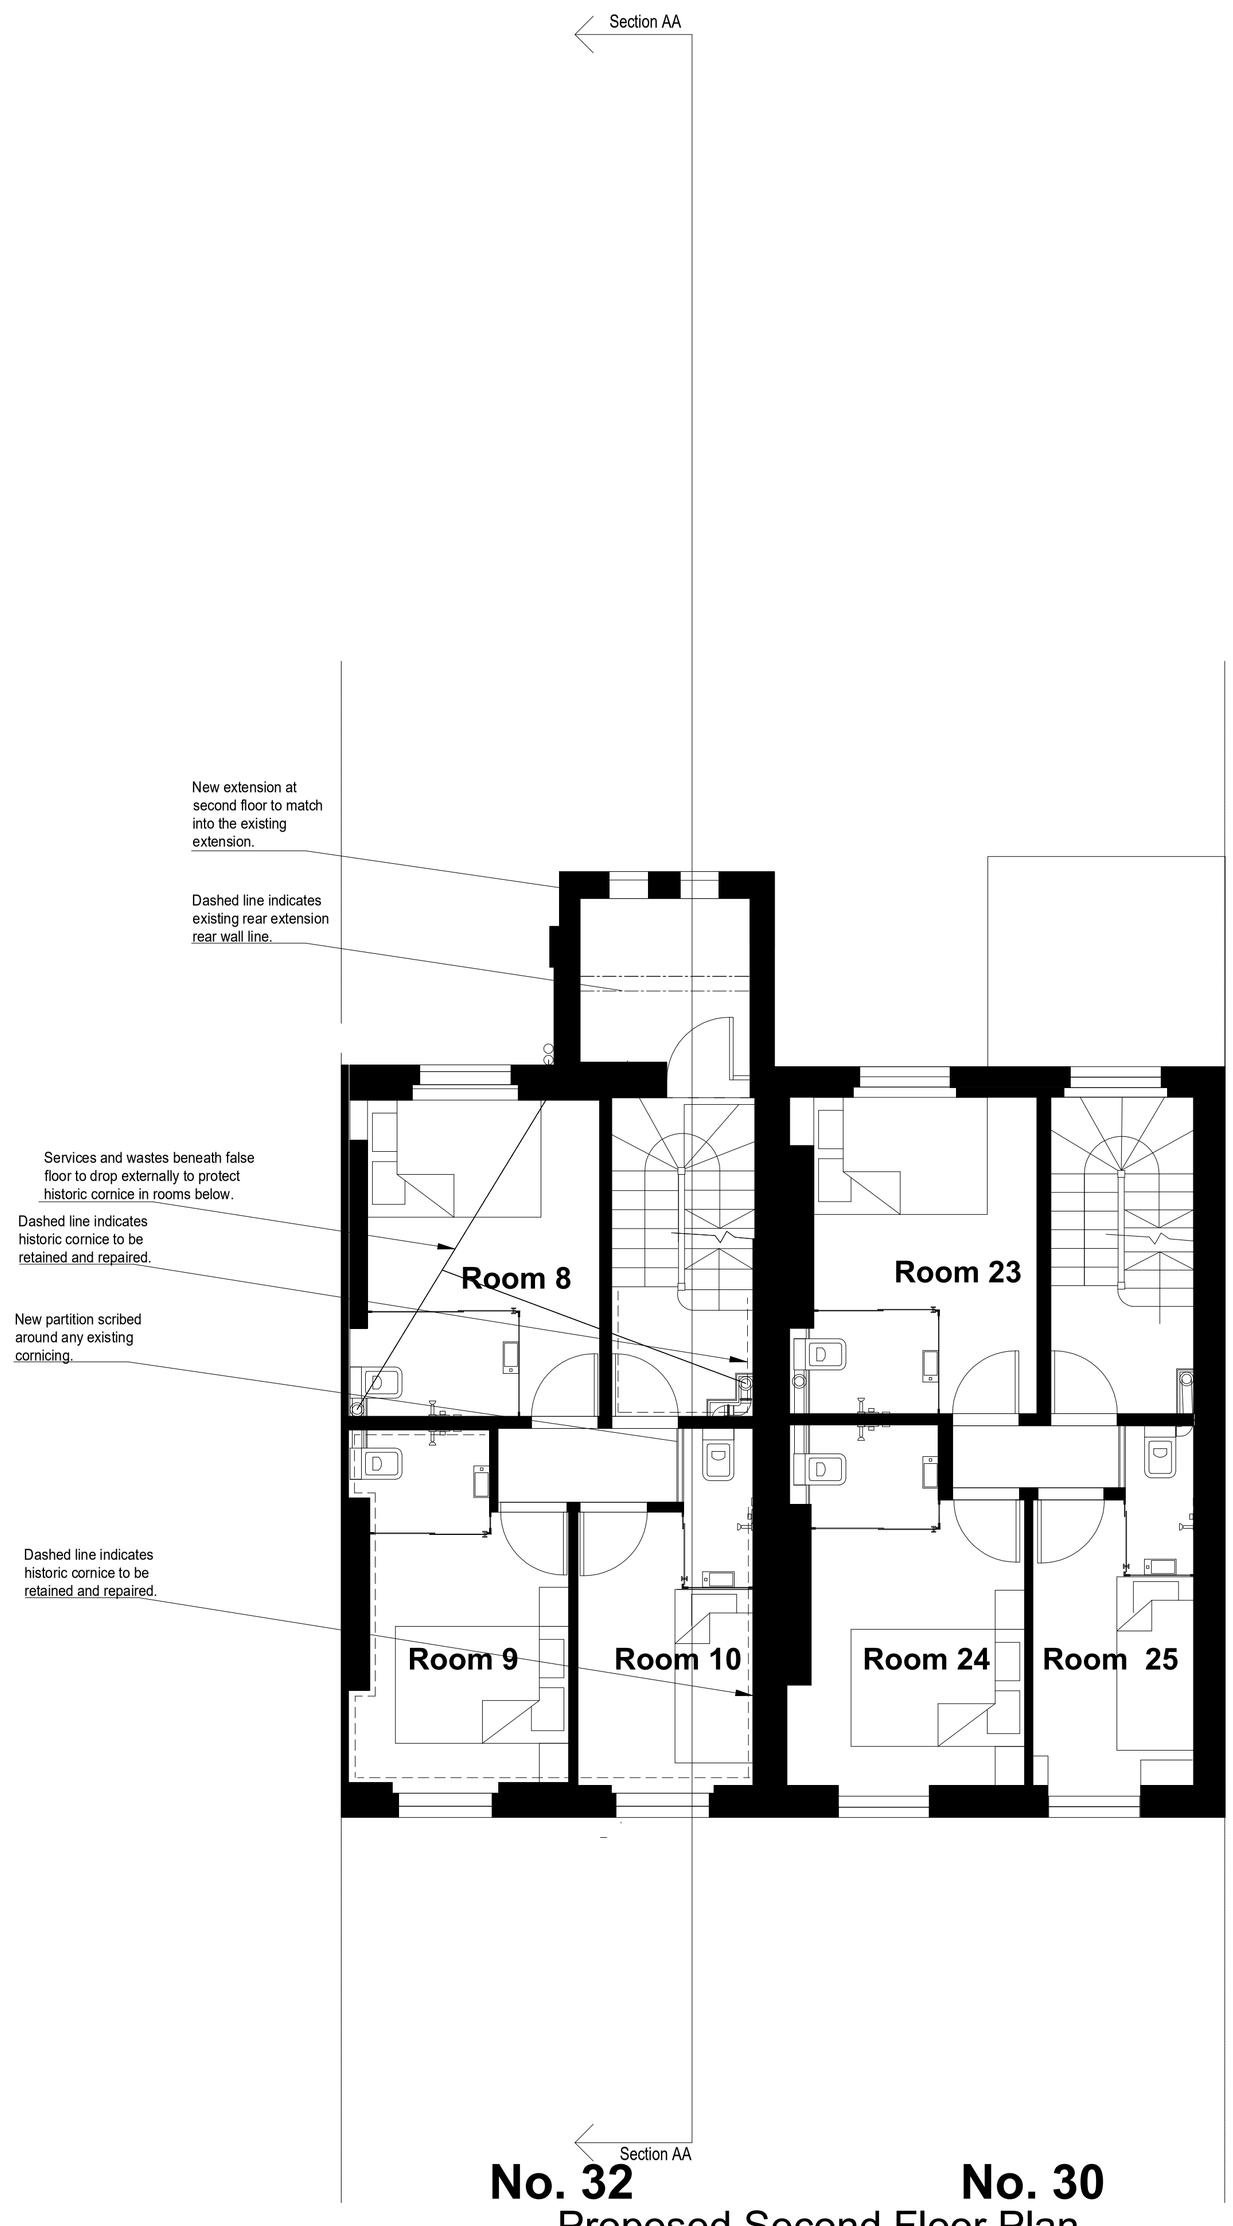

No. 32 **No. 30**

Proposed Second Floor Plan

1M 2M 3M 4M 5M

This drawing is the copyright of Patrick Howard Design Associates and may not be reproduced in whole or part without written permission.
CONTRACTORS MUST VERIFY ALL DIMENSIONS ON SITE BEFORE SETTING OUT, COMMENCING WORK OR MAKING ANY SHOP DRAWINGS & MUST NOT SCALE FROM COPIES WITHOUT VERIFICATION

COPYRIGHT (C)

Rev.	Detail/Date/By

P.H.D. ASSOCIATES
BRAEMAR HOUSE
WATER LANE
STANSTED
ESSEX
CM24 8BJ
TEL: 01279 817342
EMAIL: INFO@PHDASSOCIATES.CO.UK

Project	Oxford House Hostel Tavistsock Place, London WC1H 9RE
Drawing	Second Floor Plans As Existing & Proposed
Date	08/07/2021
Drawn By	LJ/SHD
Scale	1 to 50 @ A1
Drawing Number	2105 LB 303