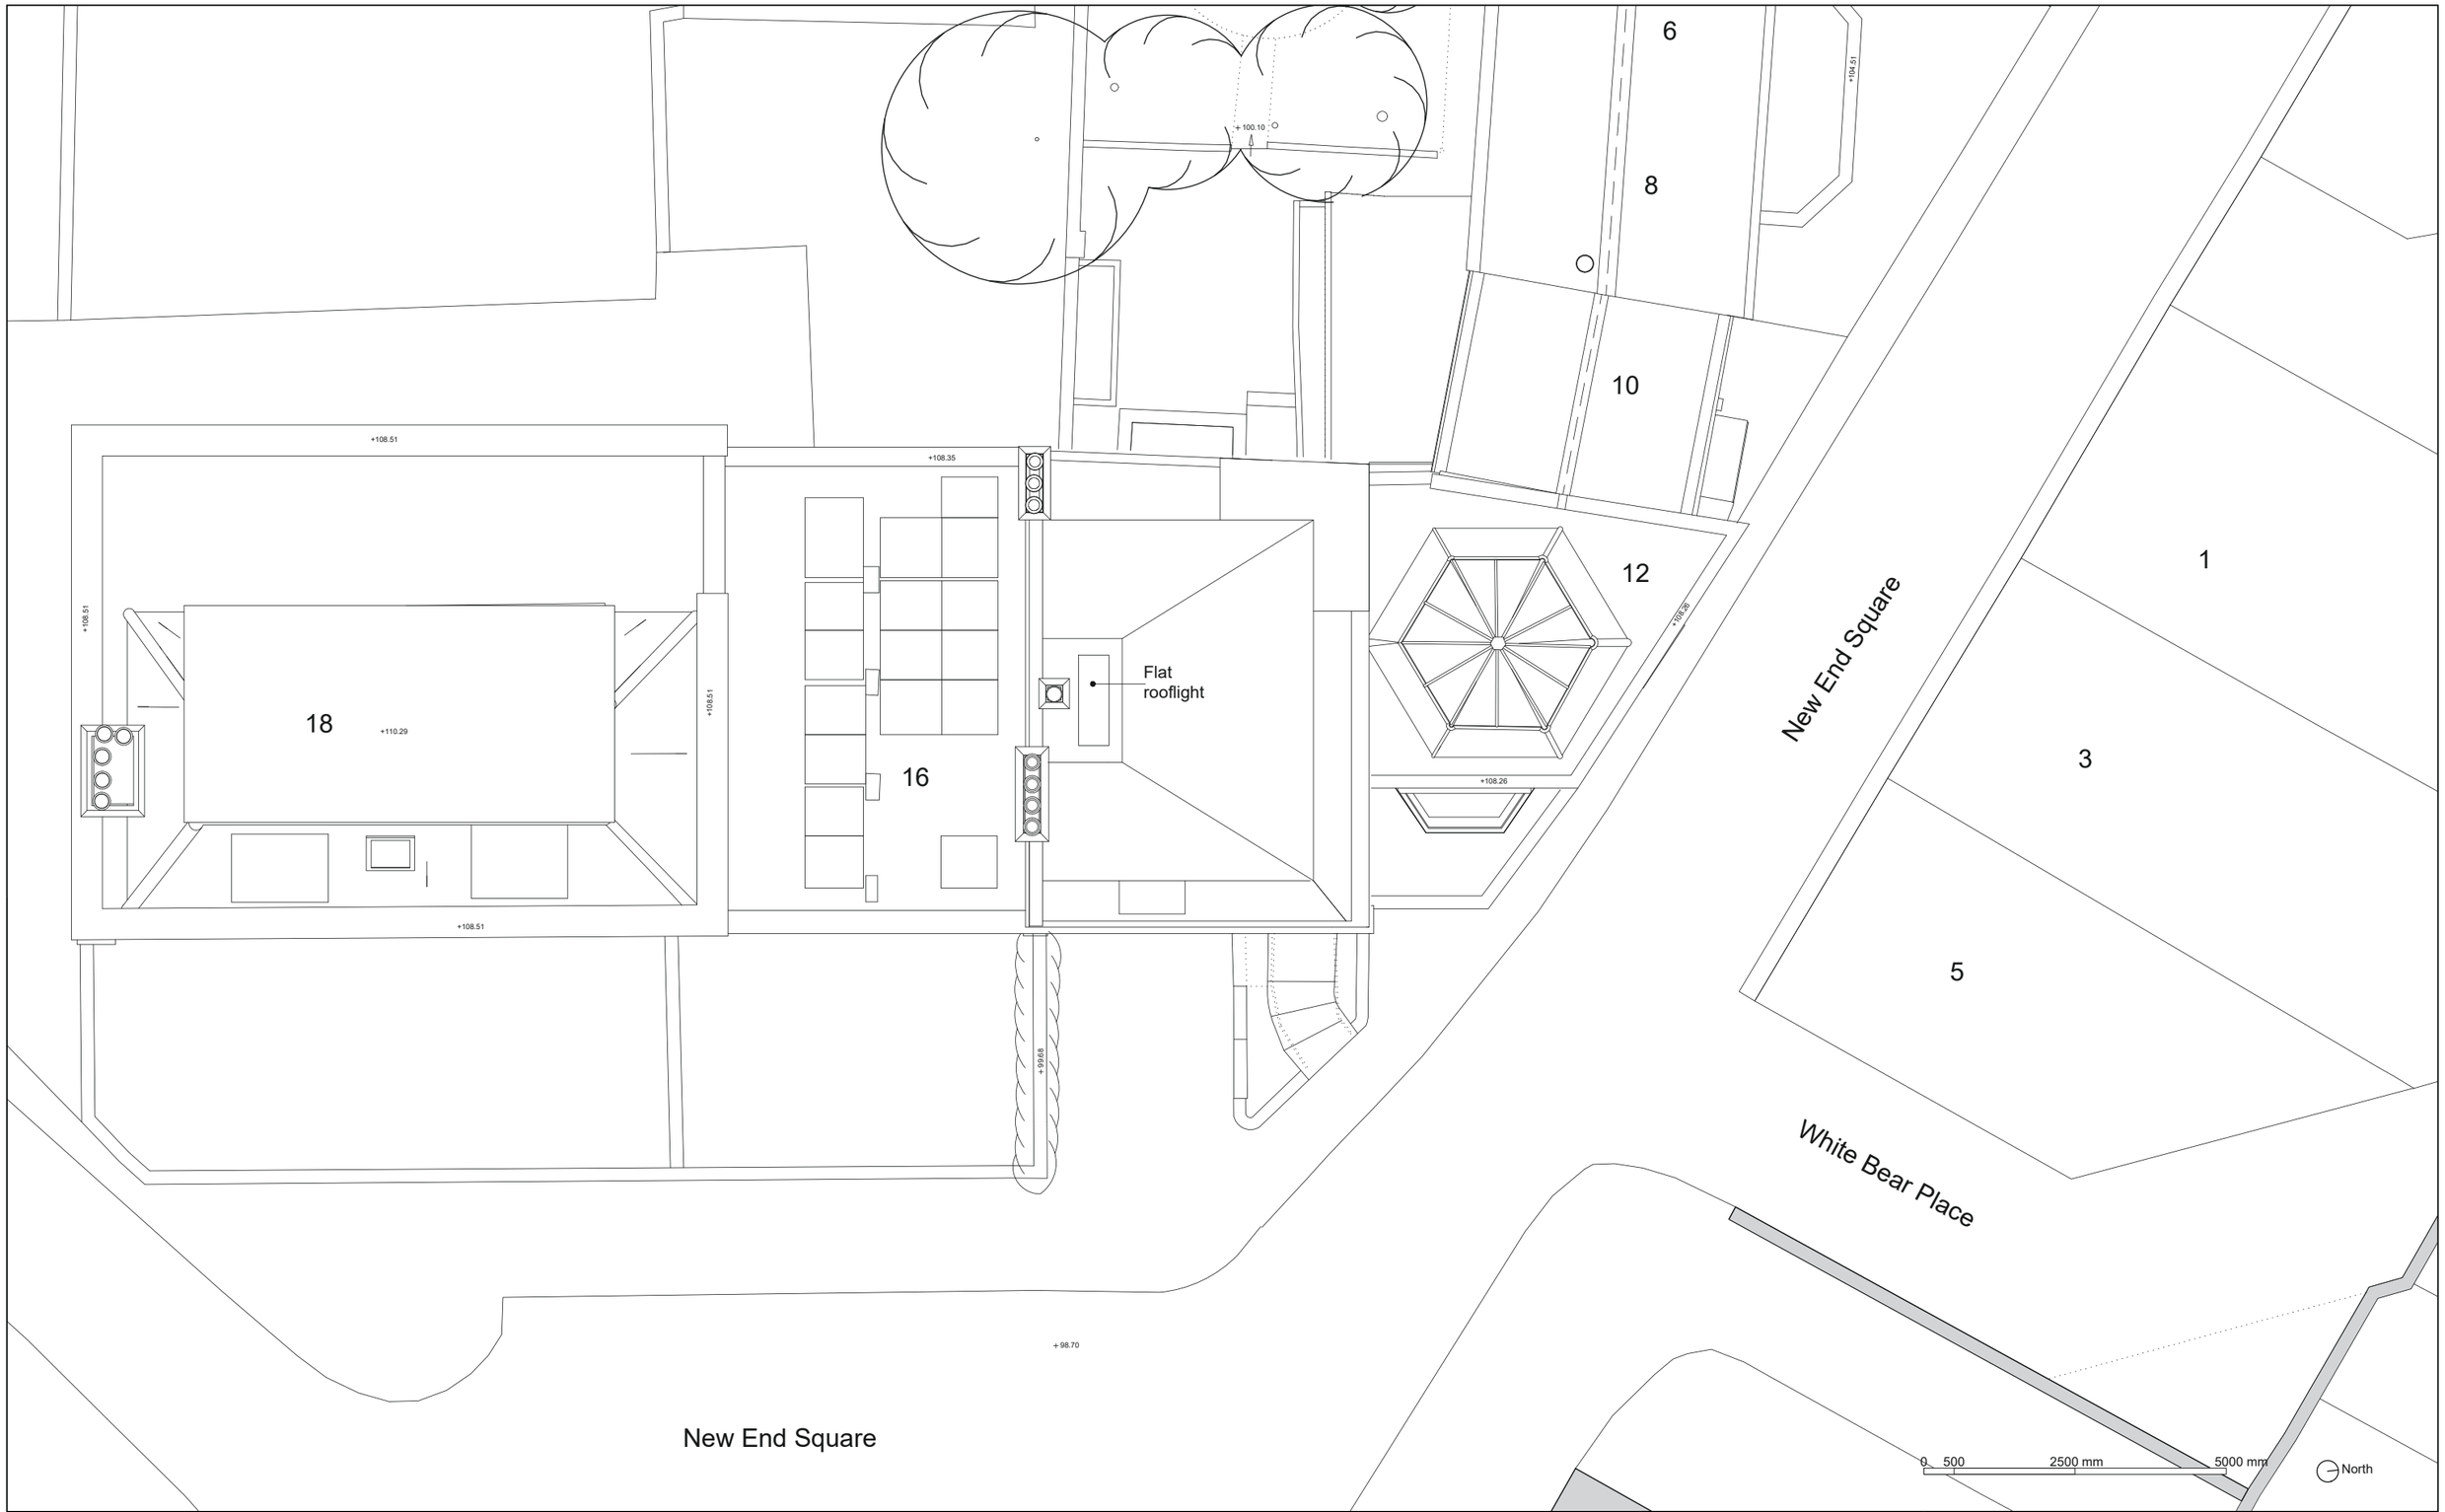

DOMINIC McKENZIE ARCHITECTS

1. Do not scale drawings. All dimensions to be checked on site.
2. Contractors, sub-contractors and suppliers to verify any critical dimensions on site prior to fabrication of any building element. Any discrepancies to be reported to the Architect.
3. To be read in conjunction with all relevant Architect's, Engineers' and services drawings; specifications and specialists consultants' information. Any discrepancies to be reported prior to installation.
4. All Drawings and Designs copyright Dominic McKenzie Architects. Drawings and Designs must not be reproduced without the consent of Dominic McKenzie Architects.

Revisions:		Project: 14 New End Square, London NW3
		Drawing: Proposed Roof Plan
		Scale: 1:50 @ A3
		Date: October 2021
		Drawing Ref: 105_P_25 Rev A