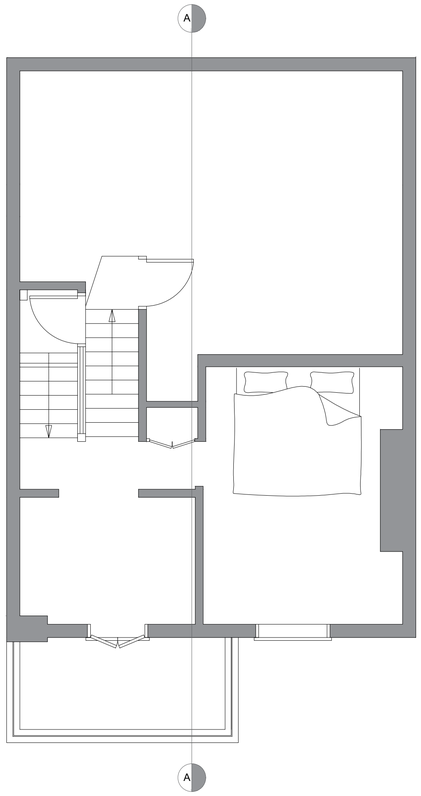

Existing 2nd floor rear plan

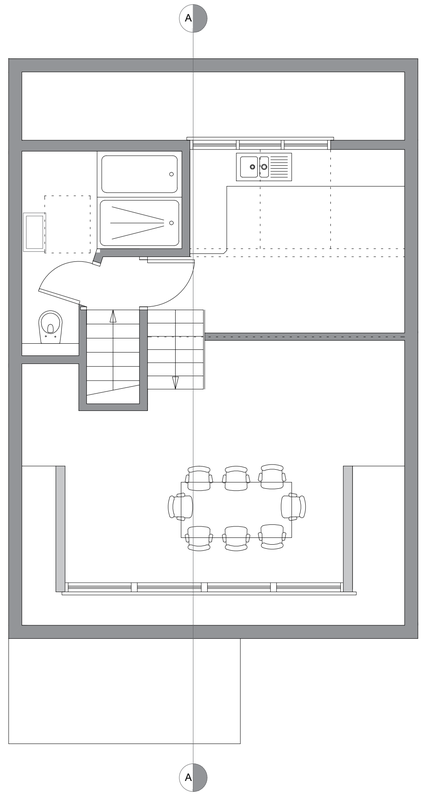

Existing 3rd/loft floor plan

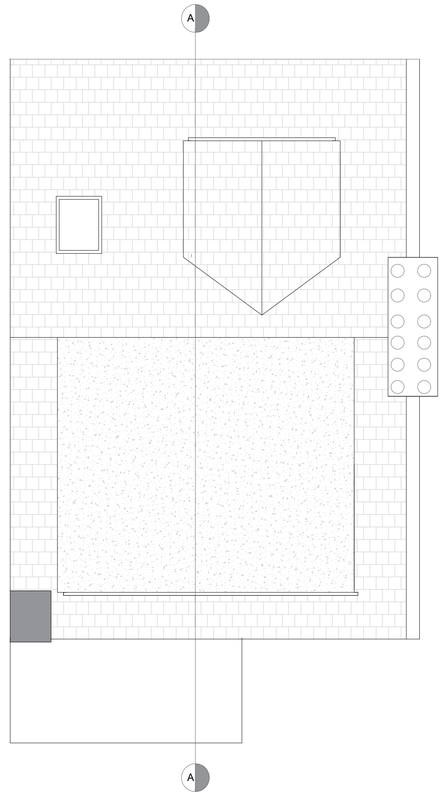

Existing roof plan

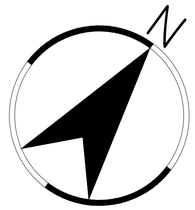

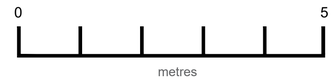

Existing rear elevation

Existing front elevation

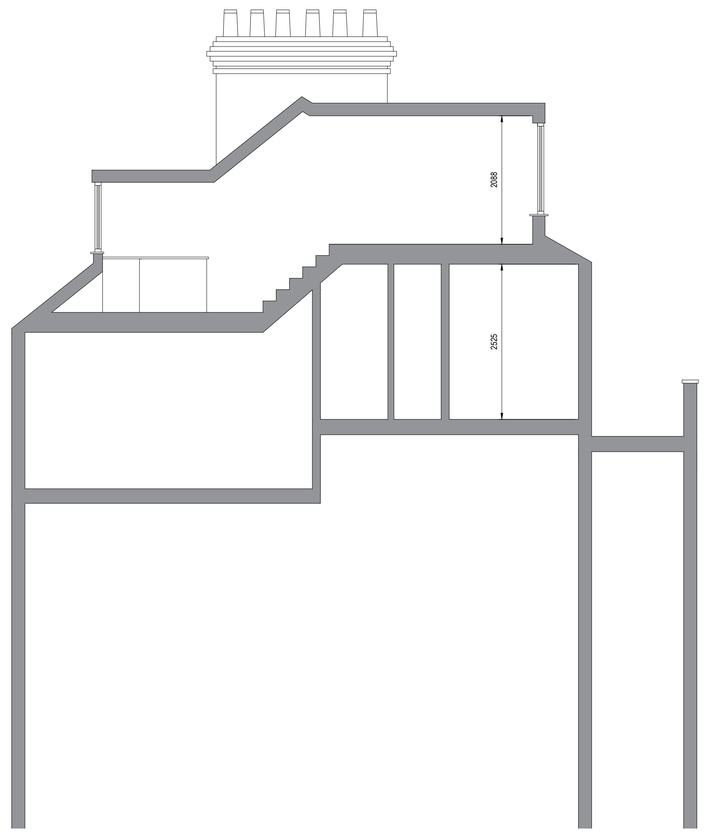

Existing section A-A

3RD/LOFT FLOOR

2ND FLOOR

Rev	Date	Description	DRN
	25.11.21	PLANNING APPLICATION SUBMISSION	lg

alta
design
& project
management
07528 707 098
tom@altadesign.co.uk

Project:
71D LADY MARGARET ROAD

Drawing Title:
EXISTING 2ND/3RD FLOOR PLANS,
ELEVATIONS & SECTION A-A

Drawn By: TG
Date: 02.10.21
Scale: 1:50 @ A1

Project No: 21-12
Drawing No: EX-01
Rev'n: -