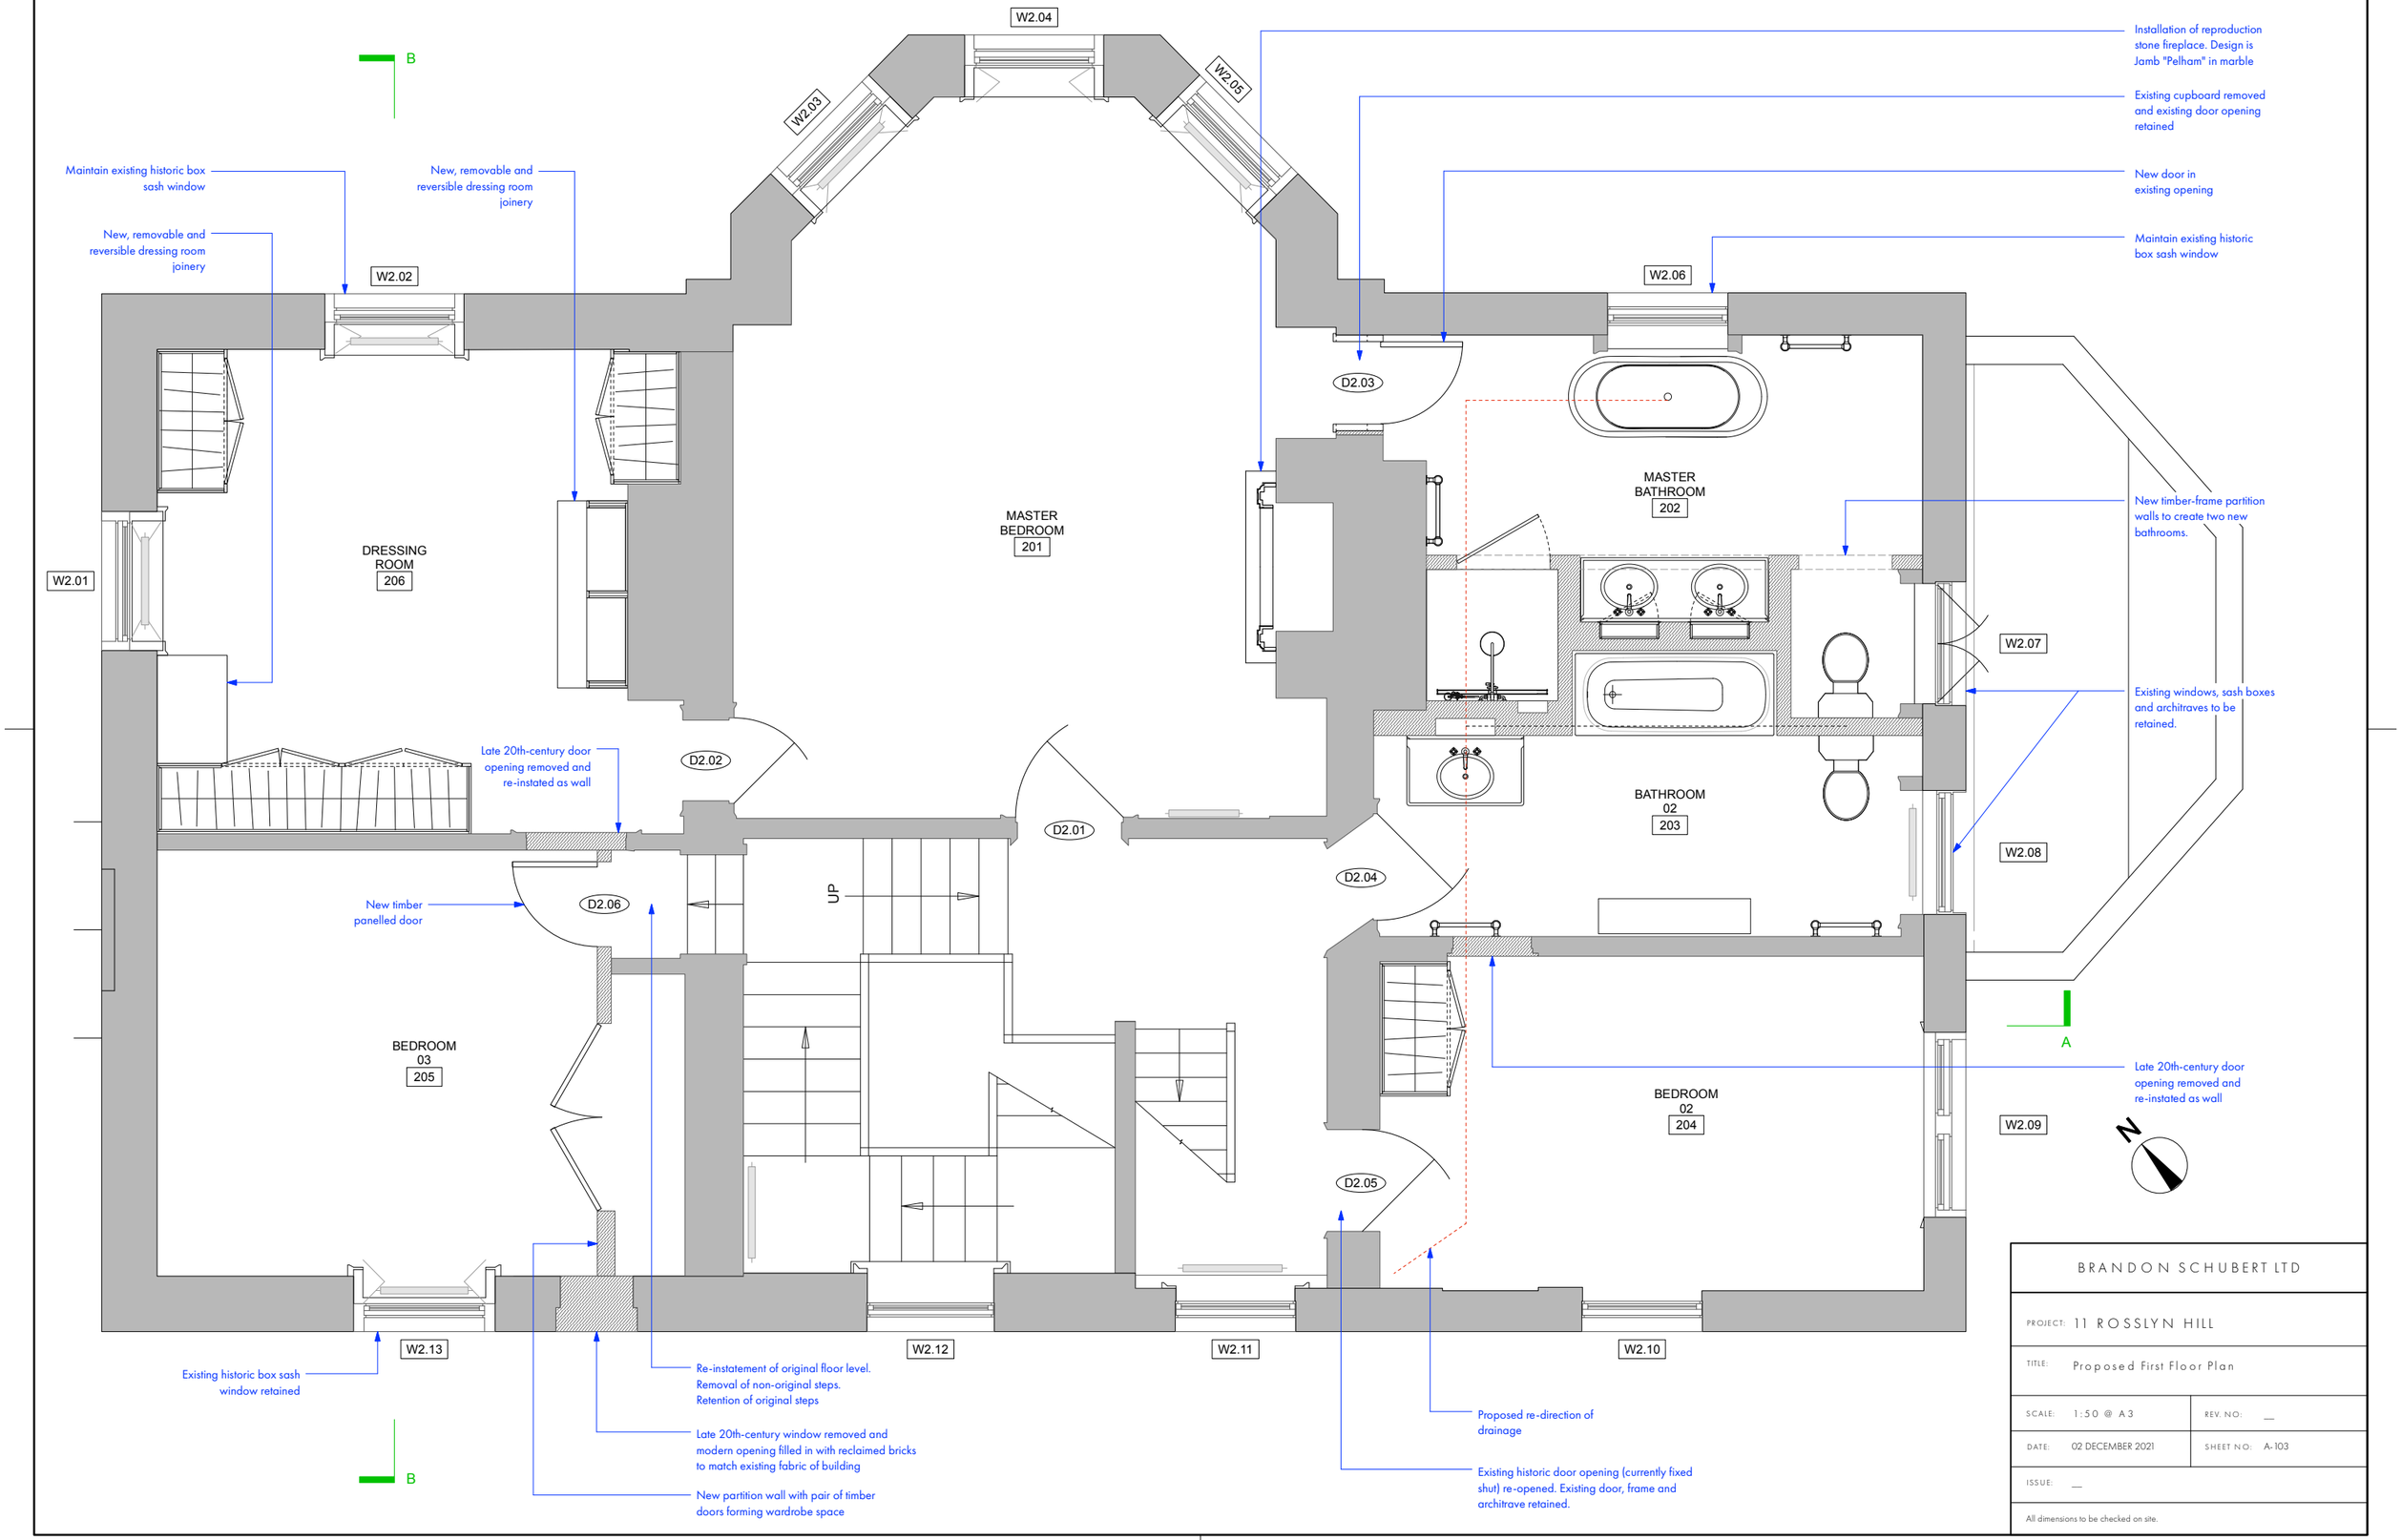

BRANDON SCHUBERT LTD

PROJECT: 11 ROSSLYN HILL

TITLE: Proposed First Floor Plan

SCALE: 1:50 @ A3 | REV. NO: —

DATE: 02 DECEMBER 2021 | SHEET NO: A-103

ISSUE: —

All dimensions to be checked on site.