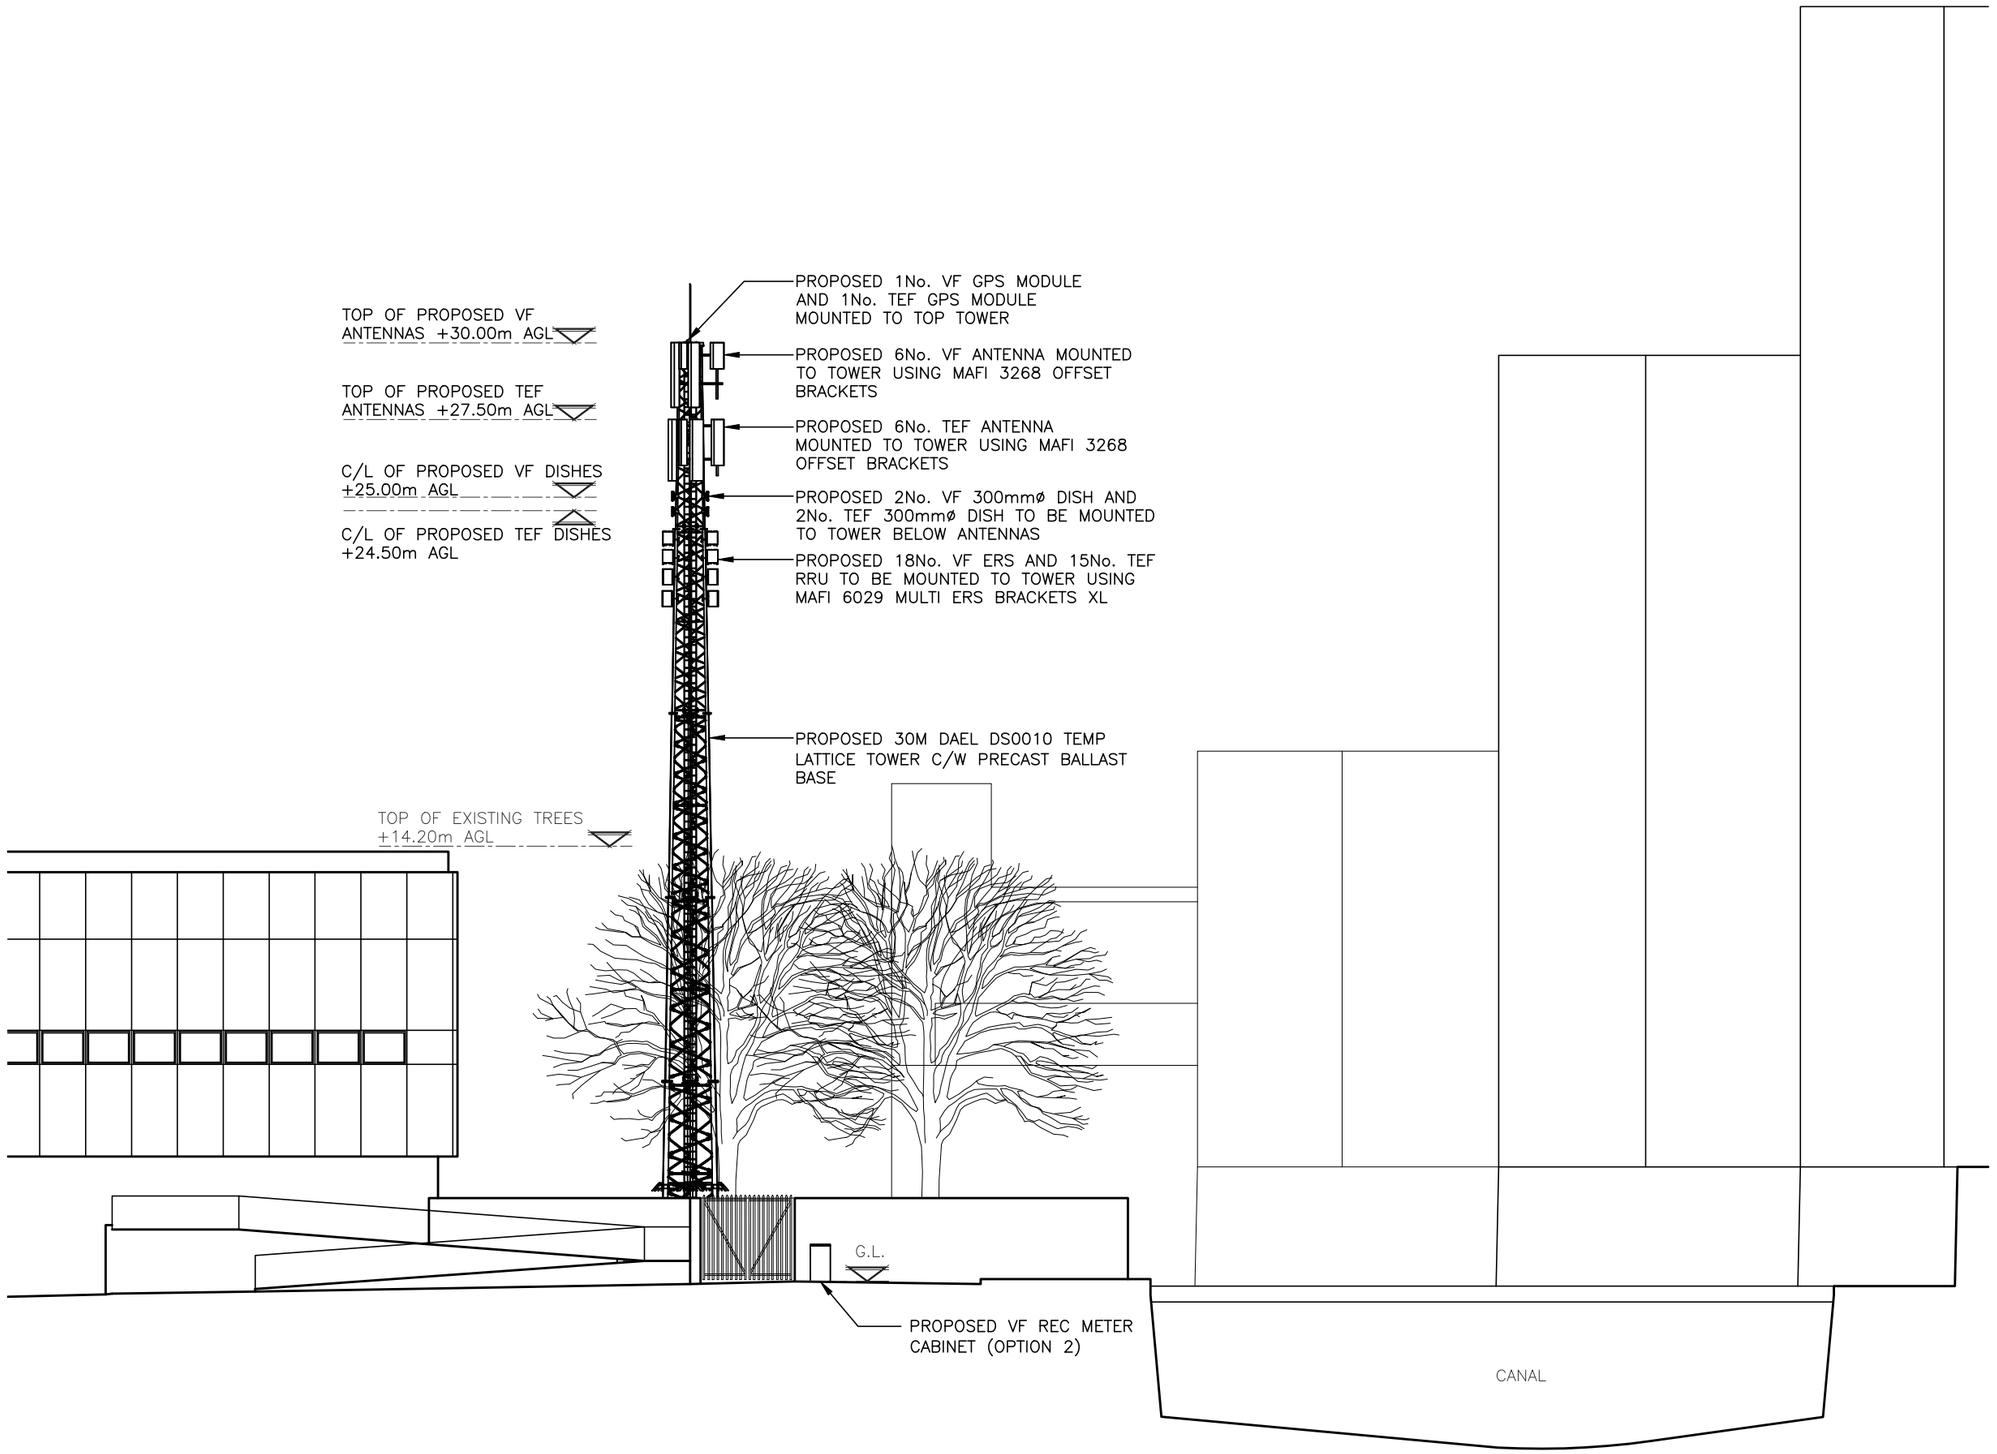

PROPOSED SOUTH EAST ELEVATION

(1:200)

0 2m 4m 6m 8m 10m

SCALE 1:200

The drawings comply with TEF & Vodafone Standard ICNIRP guidelines.
Designed in accordance with CORNERSTONE document: SDN0008

ALL DIMENSIONS ARE IN mm UNLESS NOTED OTHERWISE

N.G.R E: 529700 N: 183734

NOTES:

REV	MODIFICATION	BY	CH	DATE
C	TEF Tech Added	JS	JL	19.11.19
B	Tower & Equipment Relocation	TP	JL	22.08.19
A	Issued for Approval	JS	JL	07.06.19

NETCOS

O2 vodafone

CORNERSTONE - LONDON/BEACON

Cell Name	Opt.
ST PANCRAS WAY TEMP	–

Cell ID No

CORNERSTONE	TEF	VF
245278	87499	17047

Site Address / Contact Details

6 ST PANCRAS WAY
LONDON
NW1 0TB

Drawing Title: PROPOSED SITE ELEVATION

Purpose of issue: PLANNING — Dwg Rev: C

Drawing Number: 301

Surveyed By:	Original Sheet Size:	Pack Issue:
JL	A3	C

Drawn:	Date:	Checked:	Date:
JS	07.06.19	JL	07.06.19