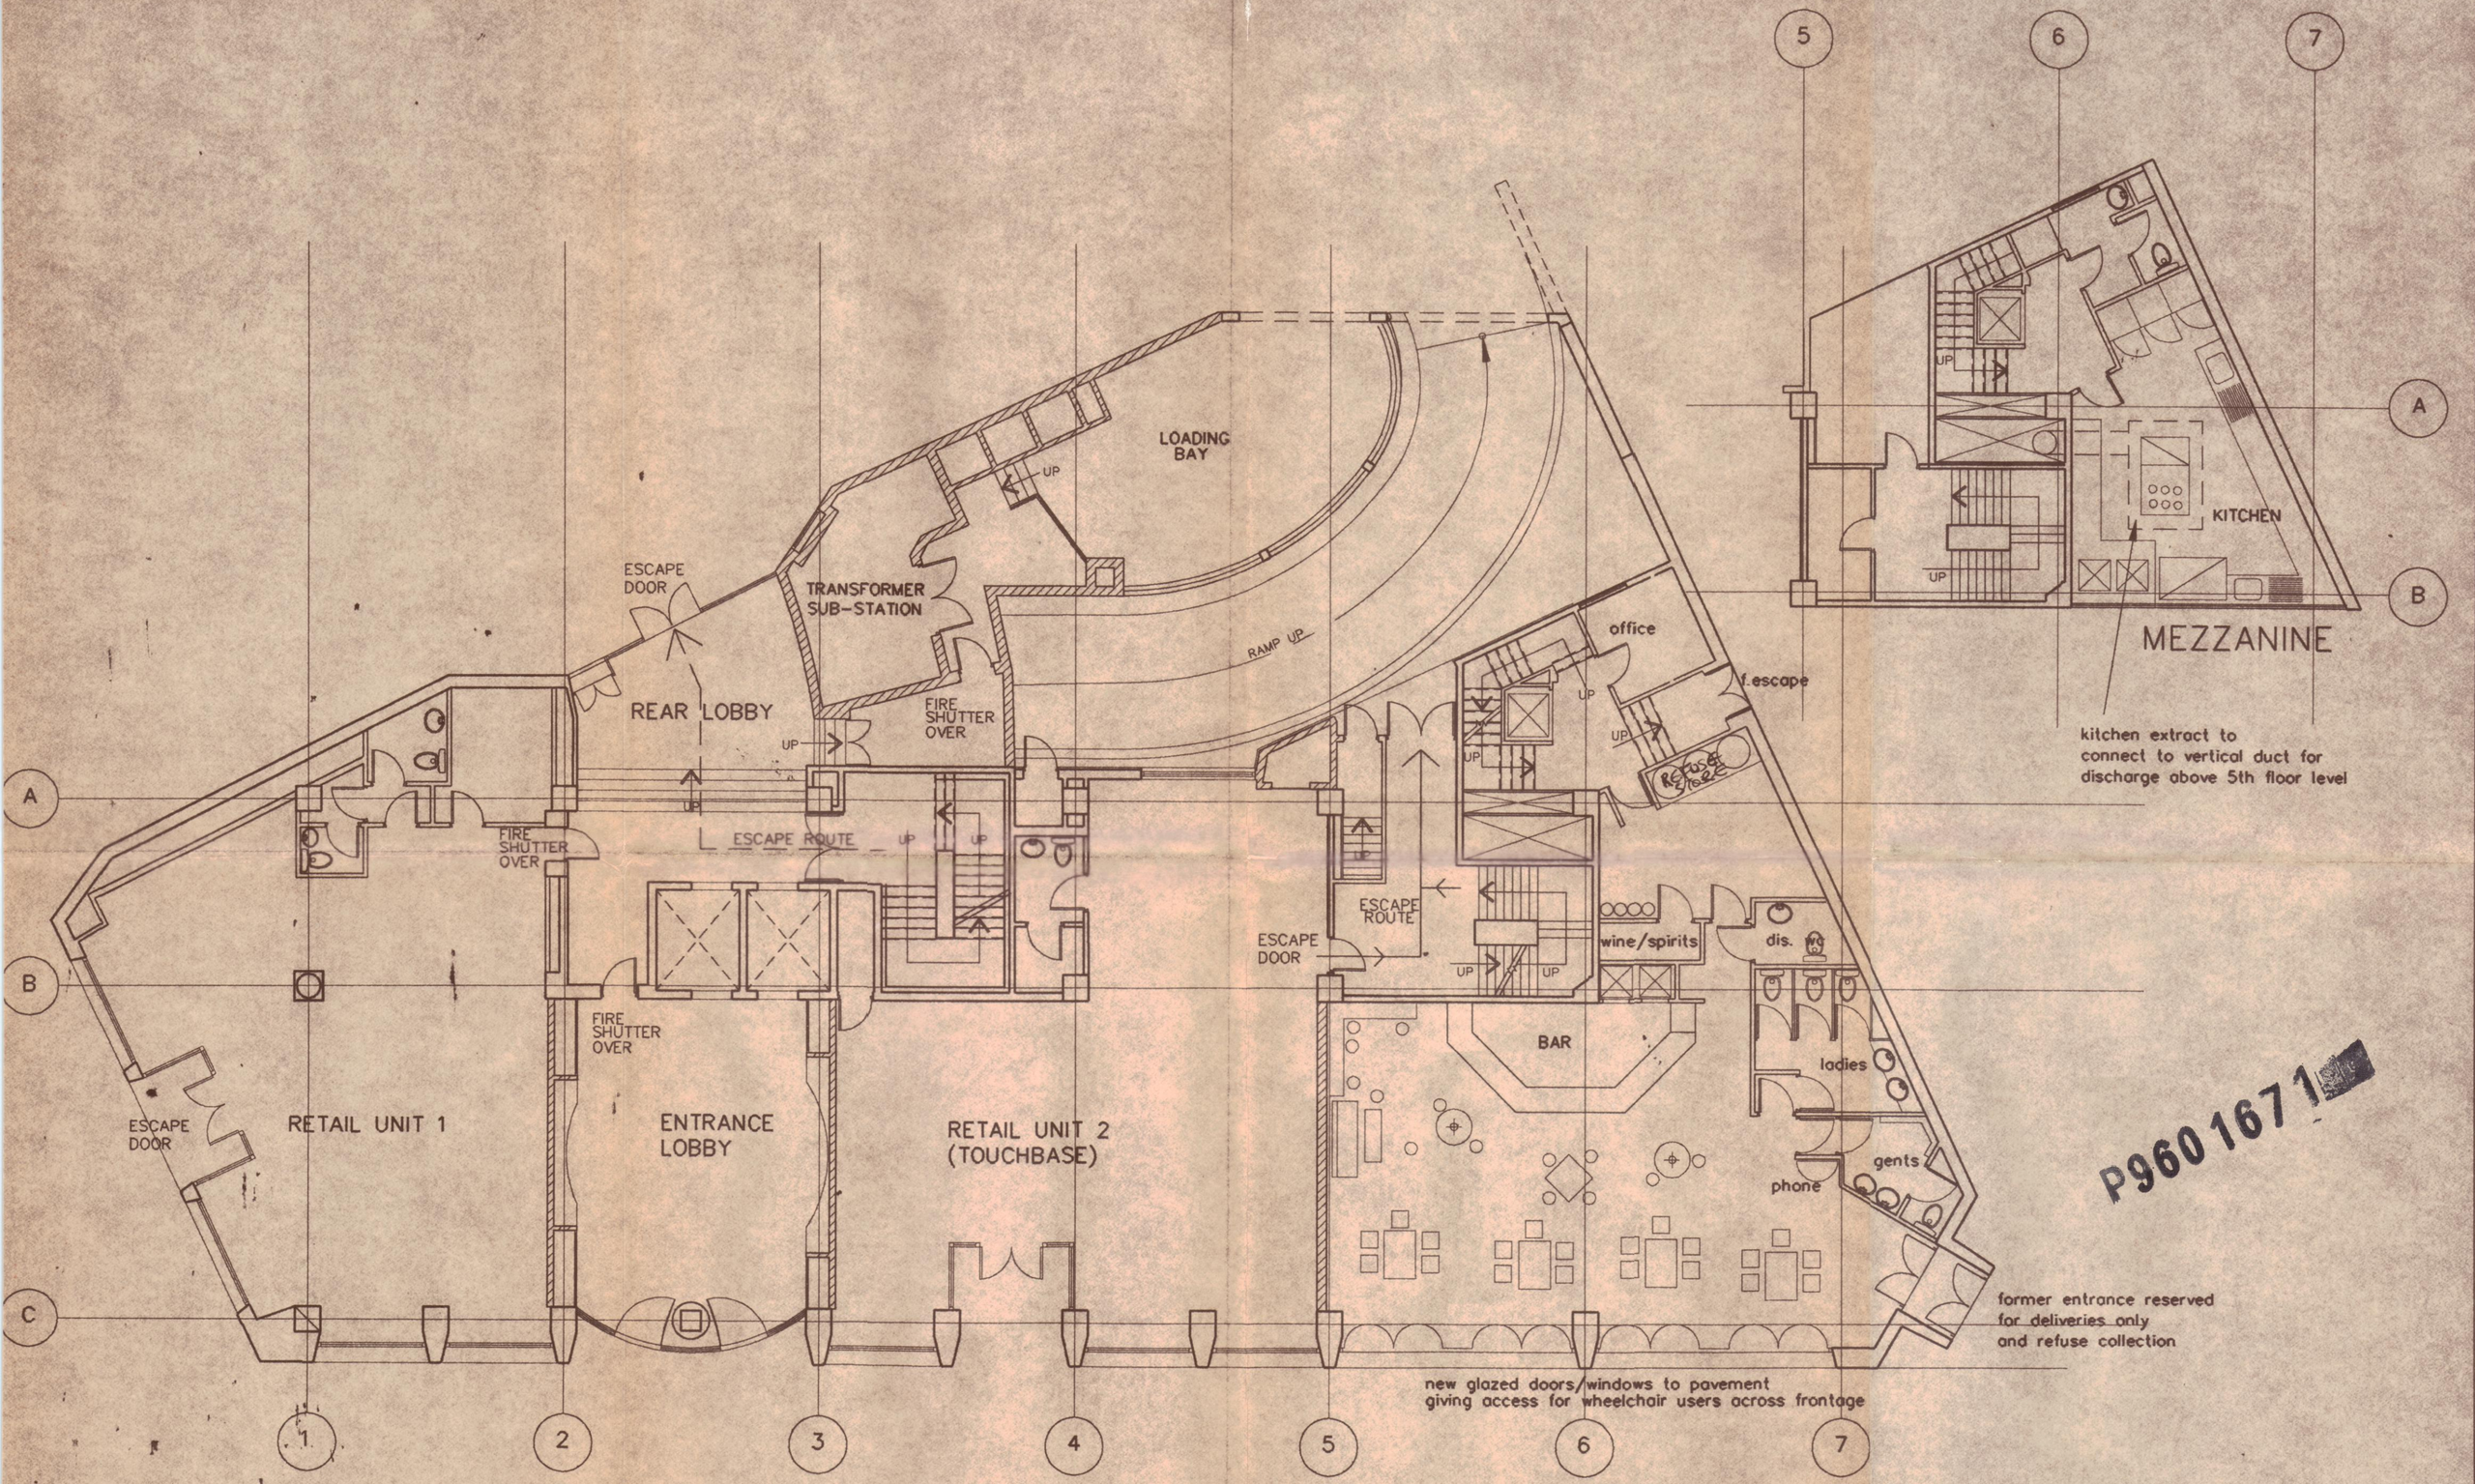

P9601671

HOLBORN TOWER
137, HIGH HOLBORN
FOR
Tekvica (U.K.) Ltd

EXISTING GROUND FLOOR PLAN

DRAWING NO | I:\HOLBORN\GF