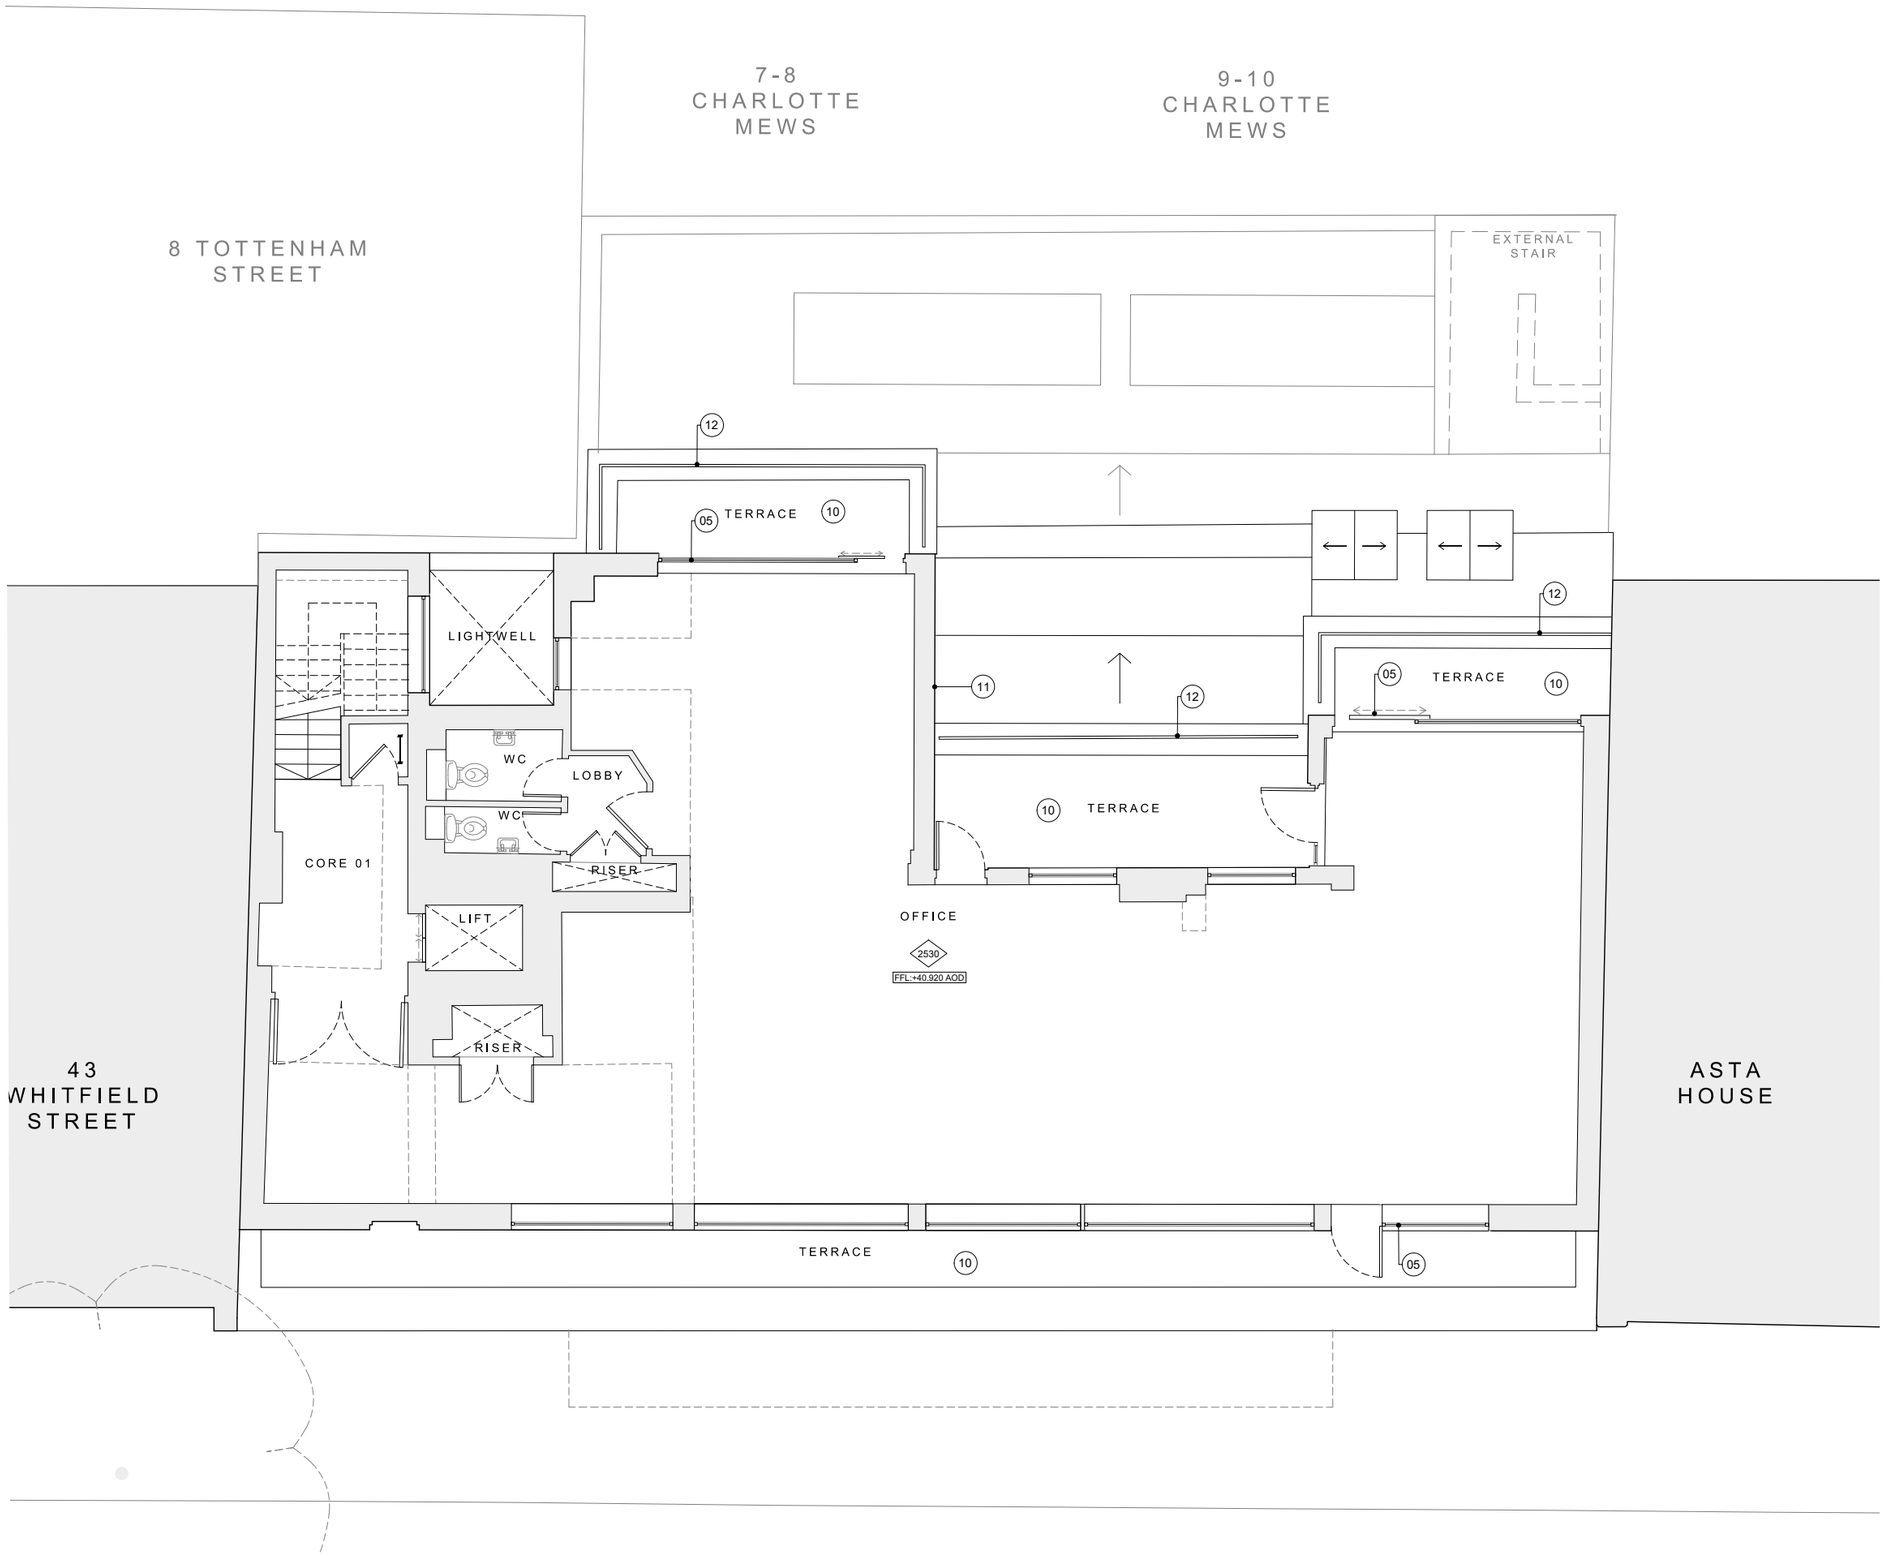

EXISTING LEGEND

1. Cast concrete facade with lozenge shaped window penetrations
2. Metal framed feature windows at ground floor
3. Timber framed lozenge shaped feature windows
4. Rear elevation sash windows
5. Metal framed glazed door system to terrace
6. Roof lights
7. Back painted glass door system on front elevation
8. External metal stair from street level to basement
9. Lightwell
10. Terrace with timber decking and Portland stone coping
11. Exposed brick wall to terrace
12. Metal framed balustrade with smoked glass panel
13. Glass balustrade
14. Metal balustrade
15. Stone clad up-stand
16. External light fixture
17. Dormer windows
18. Roof Plant

	Project No.	Drawing No.	Rev.	Project	Drawing Title	Date	Drawn By	Scale @ A1	Scale @ A3
dMFK	2271	A14	A	45 Whitfield Street	Existing Fourth Floor Plan	Jul 22	ML	1:50	1:100

0.0 1.0 2.0 3.0 4.0 5.0 metre

dMFK
The Old Library, 119 Cholmley Gardens, London. NW6 1AA
t: 0207 435 1144 e: info@dmfk.co.uk w: www.dmfk.co.uk