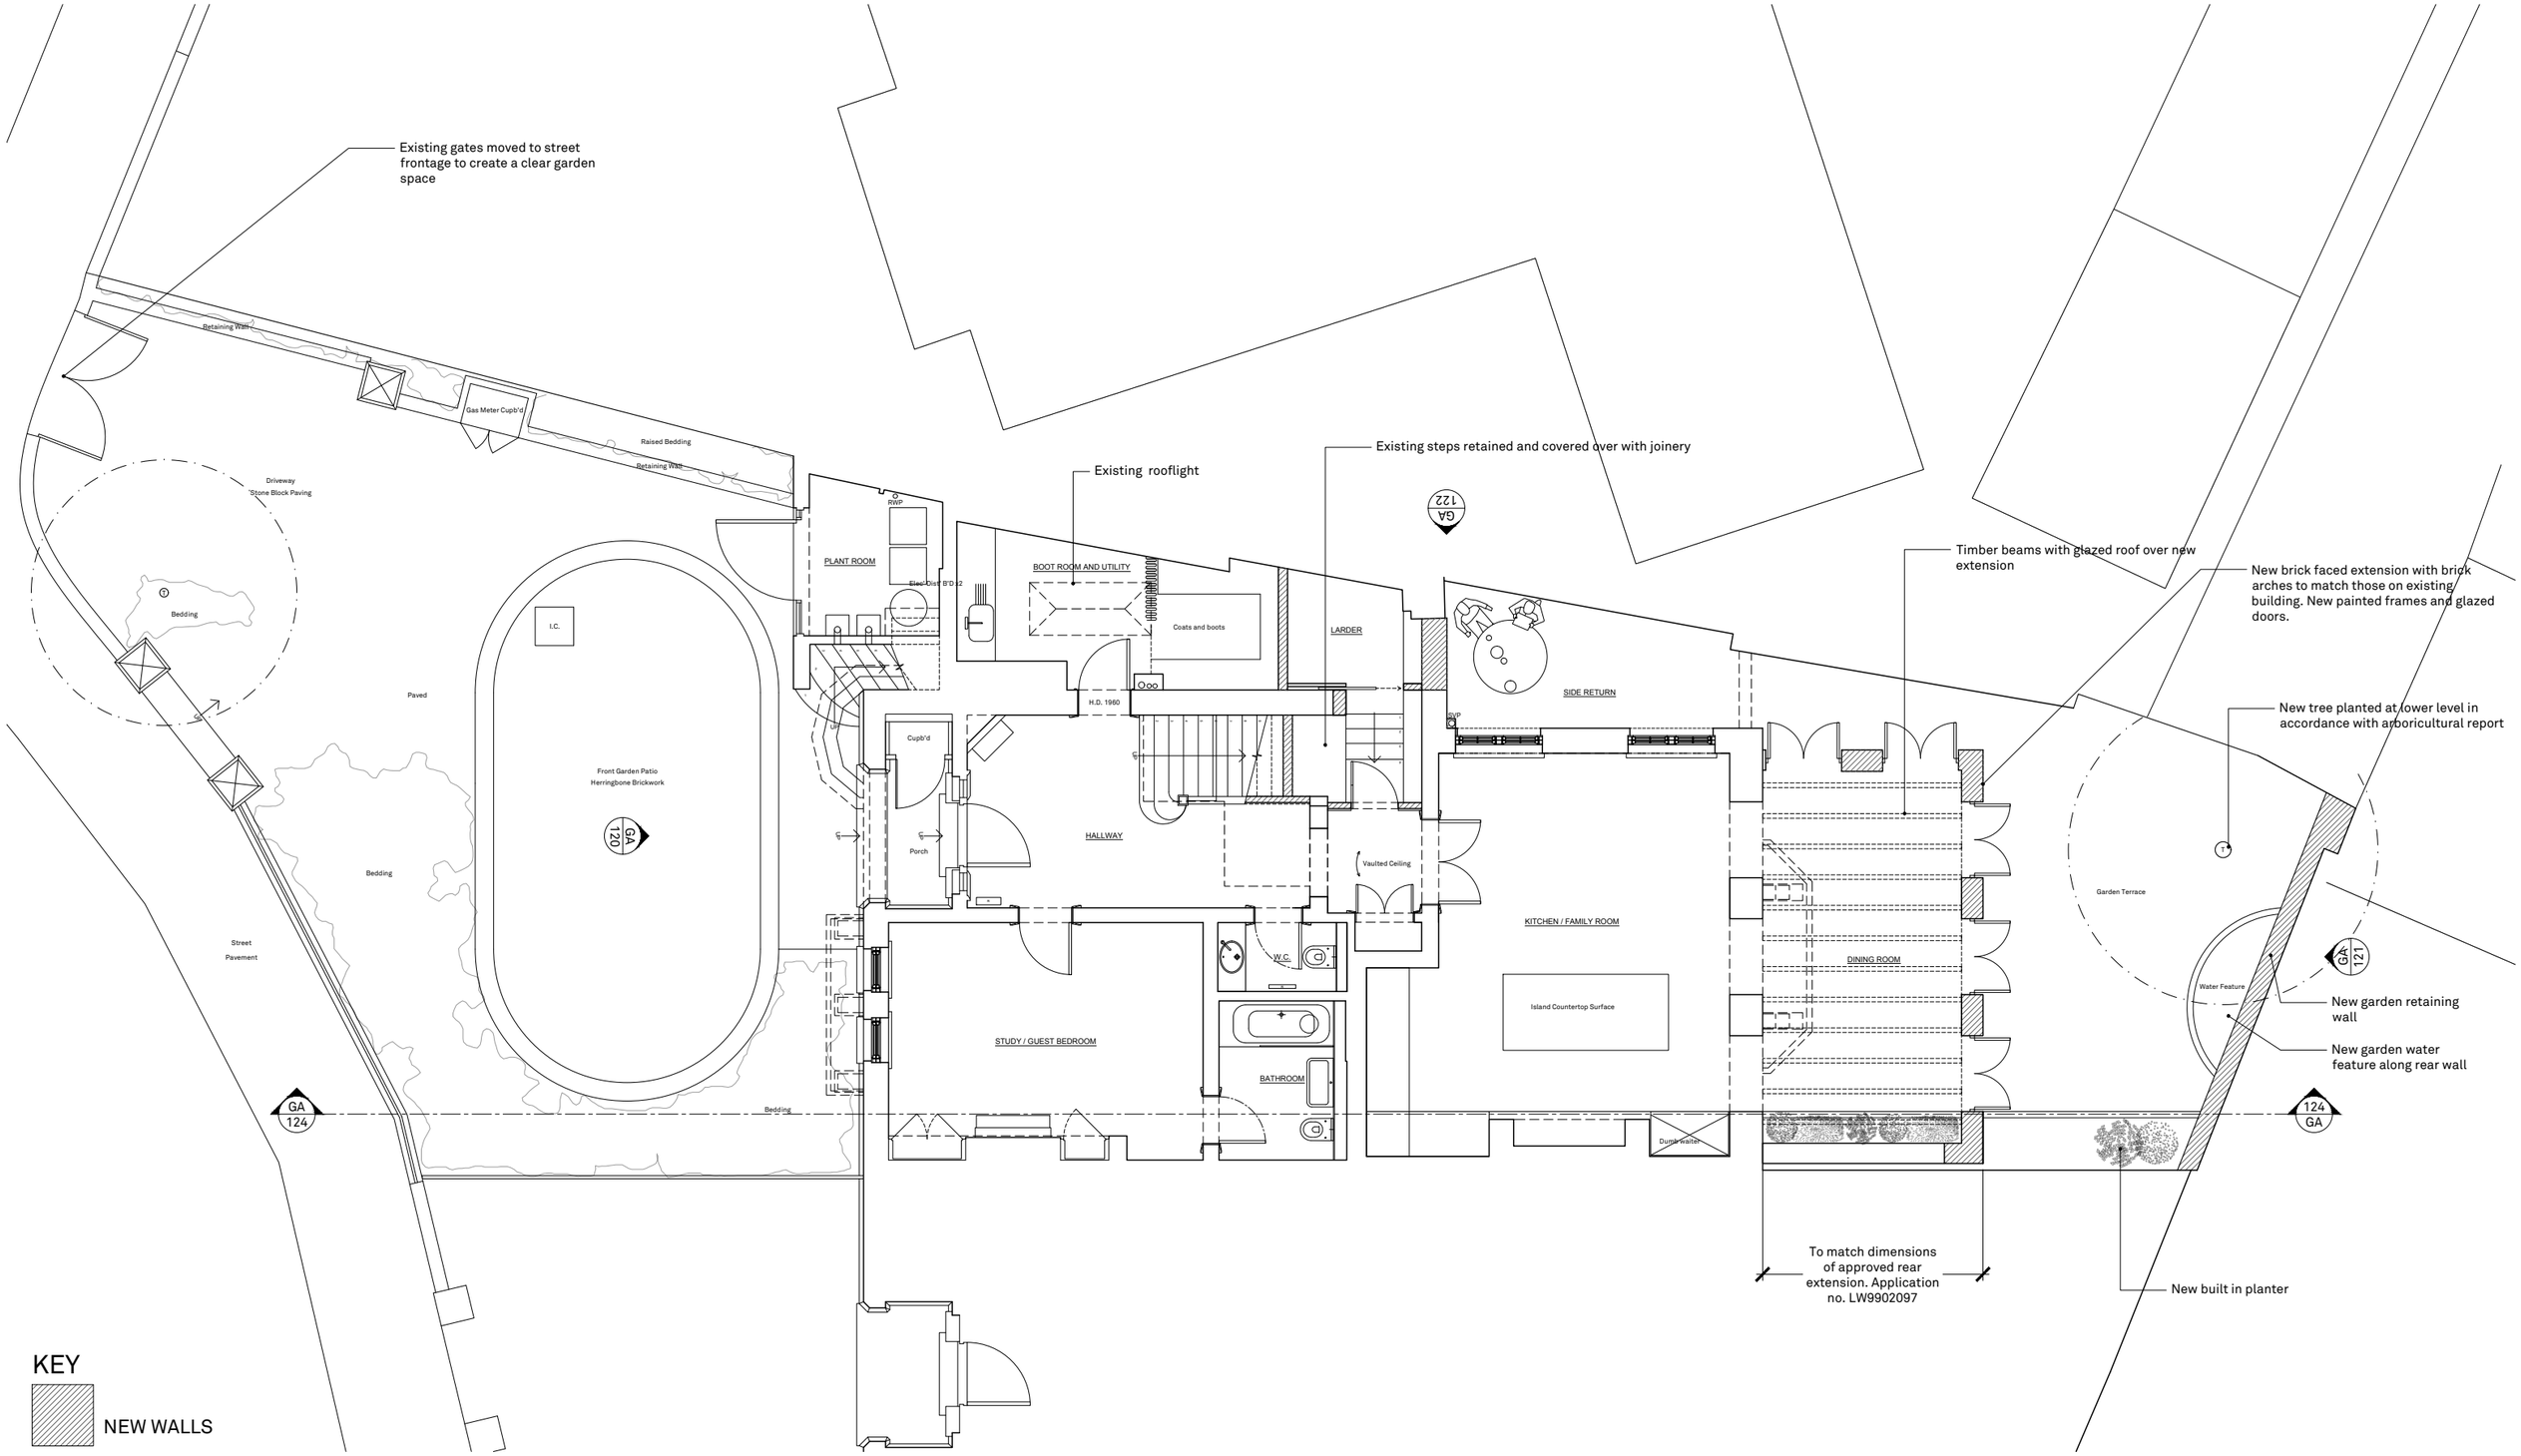

KEY

NEW WALLS

REV	DATE	DRAWN/CHK	DESCRIPTION
C	12/22	AM/SC	REVISIONS - NO SIDE RETURN EXTENSION
B	11/22	KB/AM	REVISIONS - MINOR ALTERATIONS TO NOTES
A	11/22	AK/AM	REVISIONS - MINOR ALTERATIONS TO NOTES
	10/22	VH/AM	FULL PLANNING APPLICATION

GAINSBOROUGH GARDENS

GA100 revC PROPOSED GROUND FLOOR PLAN

22080 _ DRAWING STATUS _ Published 22/12/22

0 m 5

Scale 1:100 @ A3

North

Do not scale for construction. Use figured dimensions only. All discrepancies to be verified with architect prior to ordering or construction/execution. Confirm all setting out with architect prior to construction. Drawing to be read in conjunction with all other documents. Copyright Architecture for London.

Architecture for London
3-5 Bleeding Heart Yard
London EC1N 8SJ
020 3637 4236
architectureforlondon.com

Architecture for London.