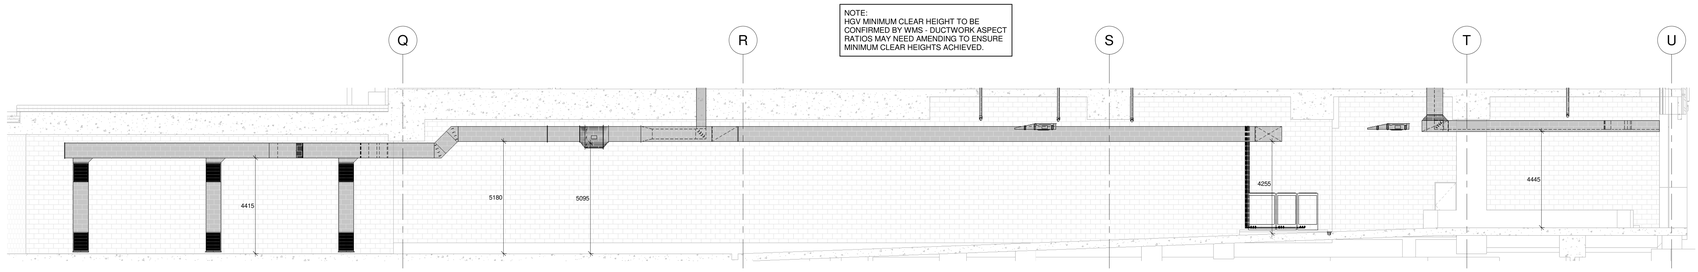

SECTION A-A
SCALE 1:100

NOTE:
HGV ACCESS AND LOUVRE CONFIGURATION TO BE CONFIRMED BY DEVELOPER. ELEVATION BELOW INDICATES INDICATIVE ARRANGEMENT AND DOES NOT CORRELATE WITH CURRENT REVIT MODEL.

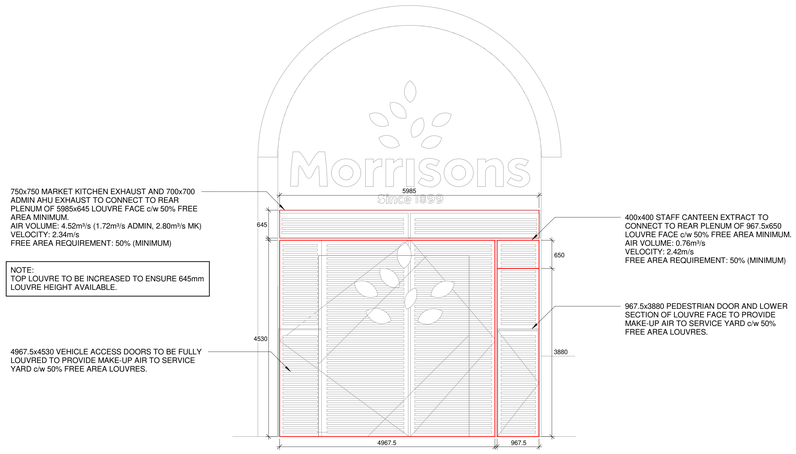

SERVICE YARD ENTRANCE
LOUVRE ARRANGEMENT
SCALE 1:50

NOTE:
LOUVRE ARRANGEMENT ABOVE TRANSFORMER ROOM DOORS TO BE CONFIRMED BY DEVELOPER. ELEVATION BELOW INDICATES INDICATIVE ARRANGEMENT AND DOES NOT CORRELATE WITH CURRENT REVIT MODEL.

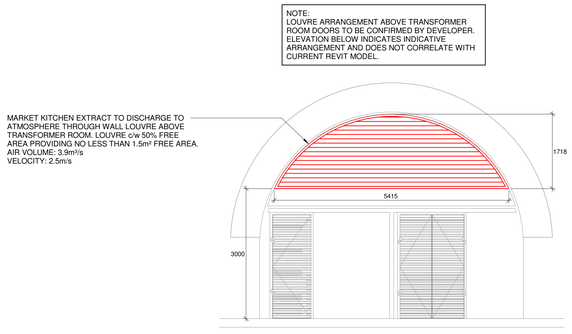

TRANSFORMER ROOM SERVICE YARD
EXHAUST LOUVRE ARRANGEMENT
SCALE 1:50

NOTE:
SERVICE YARD LAYOUT AND TURNING CIRCLE TO BE UPDATED BY DEVELOPER - DEVELOPER REVIT MODEL TO BE UPDATED TO ACCOUNT FOR TURNING CIRCLE AMMENDMENTS.

GENERAL NOTES

1. THIS DRAWING SHALL BE READ IN CONJUNCTION WITH ALL ASSOCIATED SERVICES DRAWINGS, ARCHITECTS AND STRUCTURAL DRAWINGS TOGETHER WITH THE SCHEMATIC DRAWINGS AND ALL MECHANICAL, ELECTRICAL & SPRINKLER SPECIFICATIONS.
2. ALL SERVICES INSTALLATIONS SHALL BE CO-ORDINATED AND FULLY INTEGRATED WITH THE MECHANICAL, ELECTRICAL AND SPRINKLER SERVICES, ARCHITECTURAL FEATURES, REFRIGERATION PLANT, STRUCTURAL ELEMENTS etc.
3. THE SERVICES CONTRACTORS SHALL FAMILIARISE THEMSELVES WITH THE MECHANICAL, ELECTRICAL AND SPRINKLER SERVICES, ARCHITECTURAL FEATURES, REFRIGERATION PLANT, STRUCTURAL ELEMENTS etc.
4. THE INSTALLING SUB-CONTRACTOR SHALL ISSUE FULL "WORKING DRAWINGS" IN LINE WITH THE SPECIFICATION PROVIDED. THE "WORKING DRAWINGS" SHALL BE ISSUED TO ALL DESIGN TEAM MEMBERS FOR THEIR COMMENT PRIOR TO INSTALLATION. THE INSTALLATION AND CO-ORDINATION OF SERVICES WITH OTHER SERVICES, THIRD PARTY SUPPLIERS AND THE BUILDING FABRIC IS THE RESPONSIBILITY OF THE INSTALLING SUB-CONTRACTOR.

This drawing is the property of DDA Ltd Consultant Engineers. It must not be reproduced in whole or in part, nor the design used without prior written consent. This drawing and associated documents are strictly private and confidential and should not be discussed with anyone other than members of the design team. Do not scale from this drawing.

SAFETY, HEALTH & ENVIRONMENTAL INFORMATION

Refer to the DDA Ltd project specific risk assessment and design criteria for the M&E services installation. The installing contractor must prepare method statements for the installation works and agree all works in advance with the main contractor.

It is assumed that all works associated with this drawing will be carried out by competent operatives working, where appropriate, to an approved method.

NOTES

Rev	Date	Description	Eng
C	04/08/22	1. WALSH COMMENTS (31/05/22) INCORPORATED.	AP
B	18/05/22	1. DEVELOPER SHELL REVIT MODEL UPDATED	AP
A	18/02/22	1. REVIT MODELS UPDATED TO LATEST DEVELOPER MODEL. 2. GENERAL UPDATES TO MECHANICAL LAYOUTS IN LINE WITH WALSH AND PTAL COMMENTS. 3. GENERAL UPDATES IN-LINE WITH PTAL COMMENTS. 4. GENERAL UPDATES TO REFLECT REVISED HVAC AND SERVICE YARD VENTILATION STRATEGY.	AP

DDA
Building Services I Consultant Engineers
Dave Dickinson & Associates Ltd.
Unit 2 Bridge Mills
Sandbeck Trading Estate
Dewsbury Road, Ossett
West Yorkshire WF5 9ND
01924 265757
01924 275117
info@ddaltd.co.uk
www.ddaltd.co.uk

Client
Morrisons
Since 1899

Project
WMS CAMDEN

Drawing Title
SERVICE YARD HVAC LAYOUT

Scale at A0	1 : 100
Date	05/03/21
Drawn	R.CHADWICK
Engineer	A.PARRY
Status	TENDER
Checked	P.GUEST
Drawing No.	19/3359/M57-0003
Rev	C

LAYOUT BASED ON DRAWING No:	
ARCHITECTS:	CGY0B-PTA-ZZZ-ZZ-M3-AR-00001
	CGY0O-PTA-ZZZ-ZZ-M3-AR-00001
STRUCTURAL:	CGY0B-WAL-ZZZ-ZZ-M3-ST-00001
	CGY0O-WAL-ZZZ-ZZ-M3-ST-00001
SALES FLOOR:	CAMDEN_MAIN STORE_SK1A_2022-03-08

Do not scale