NOTE: No changes are proposed at second floor in this application. The floor plan has been included for information only.

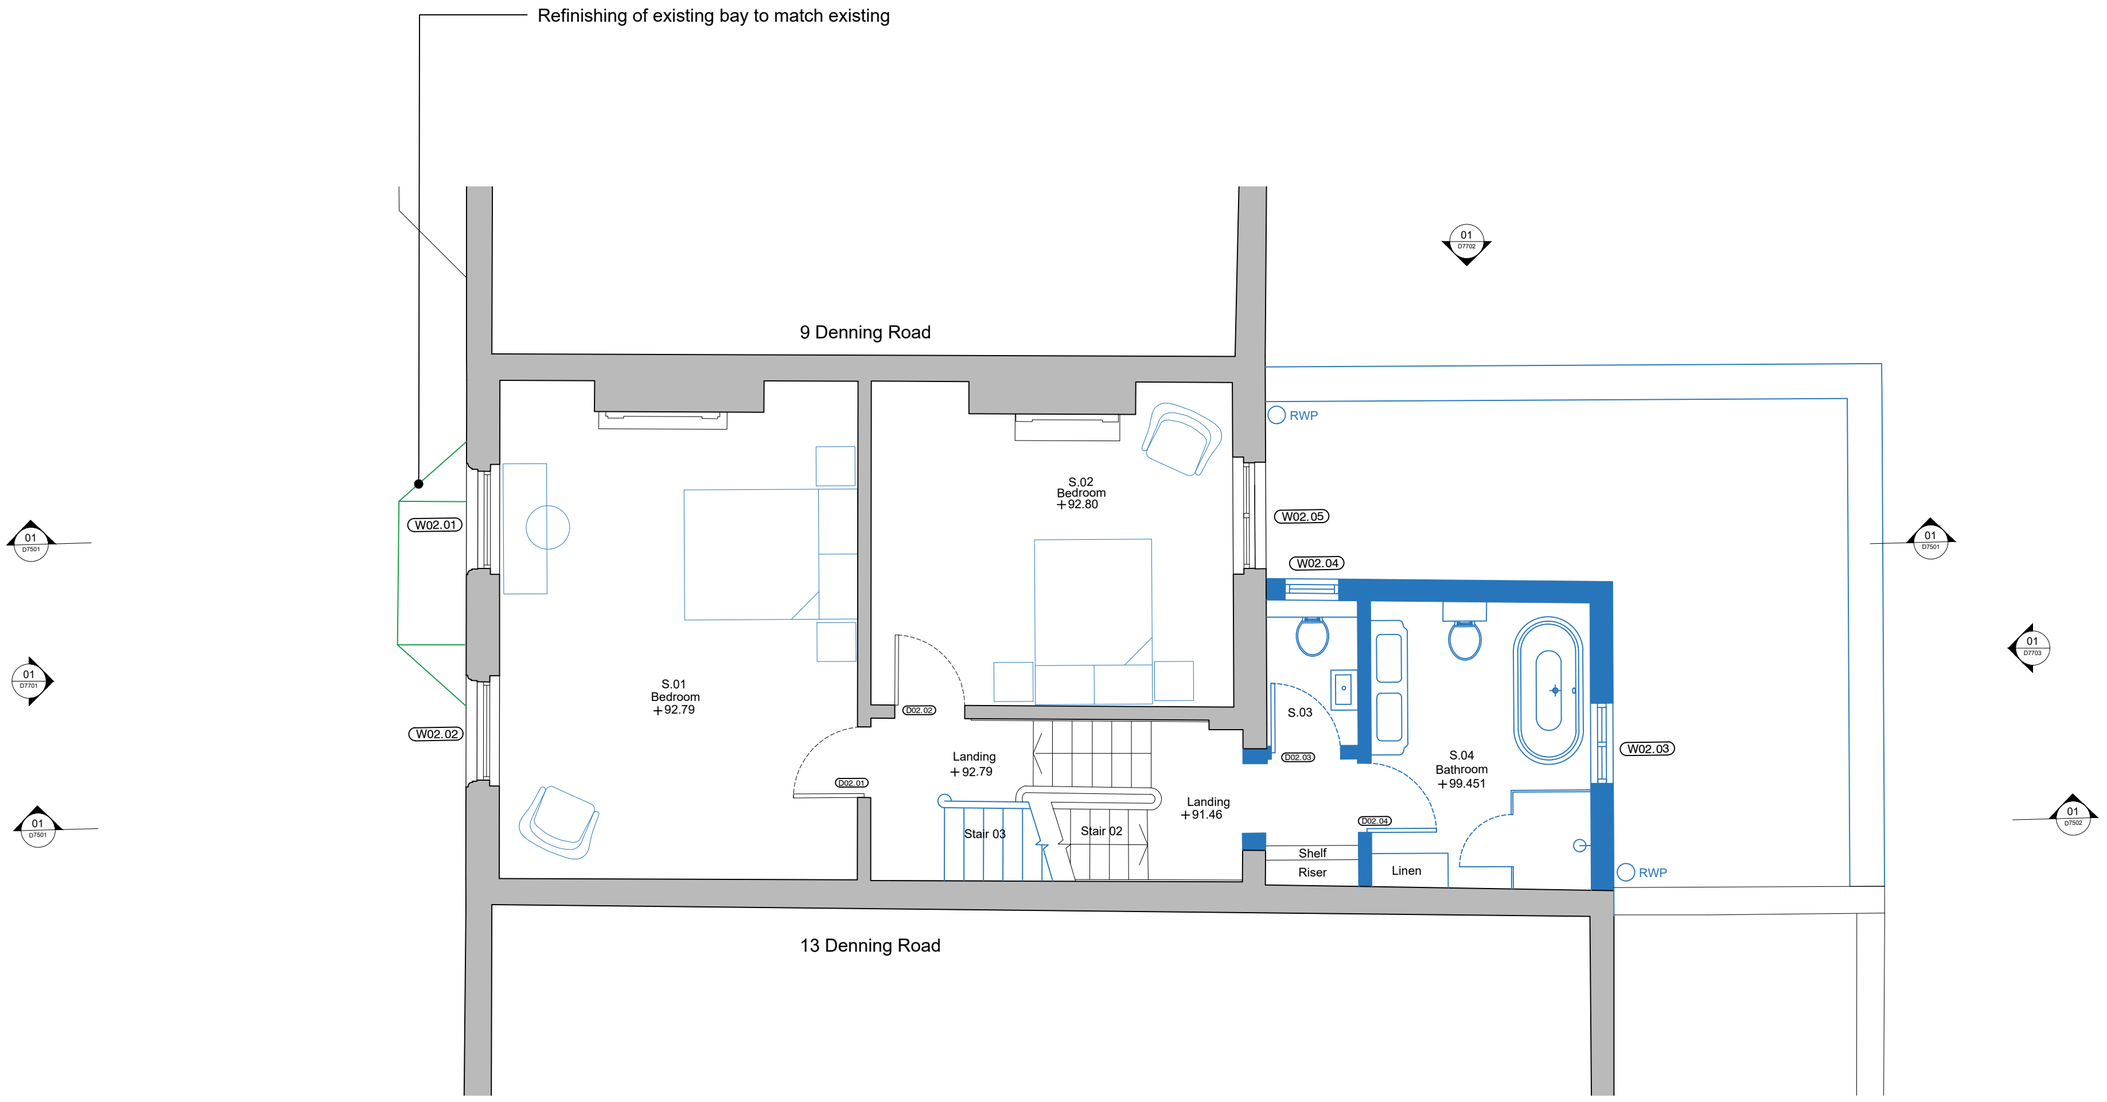

01 D7102 Proposed Plan - Second Floor
SCALE: 1:50

Do not scale this drawing. Contractor to confirm all dimensions on site. Notify architect immediately of any discrepancies.

Revisions:

00 DH ##.##.23 Issued for Planning

KEY:

- Existing building fabric
- Planning application 2022/2442/P (approved) building fabric
- Planning application 2022/4958/P (awaiting decision) building fabric
- Proposed building fabric
- Boundary line

Key Plan

FORMATION ARCHITECTS

Winchester House 1-3 Brixton Road London SW9 6DE
T 020 7251 0781 **W** formationarchitects.co.uk

Project
11 Denning Road
Hampstead
Camden Town, London
NW3 1ST

Client
Maja

Drawing Title
Proposed Plans
Second Floor

0 0.5 1 1.5 m

Drawn by	Checked by	Scale
DH	CH	1:50@A2

Status
For Planning

Job number	Drawing number	Revision
6922	**D7102**	**00**