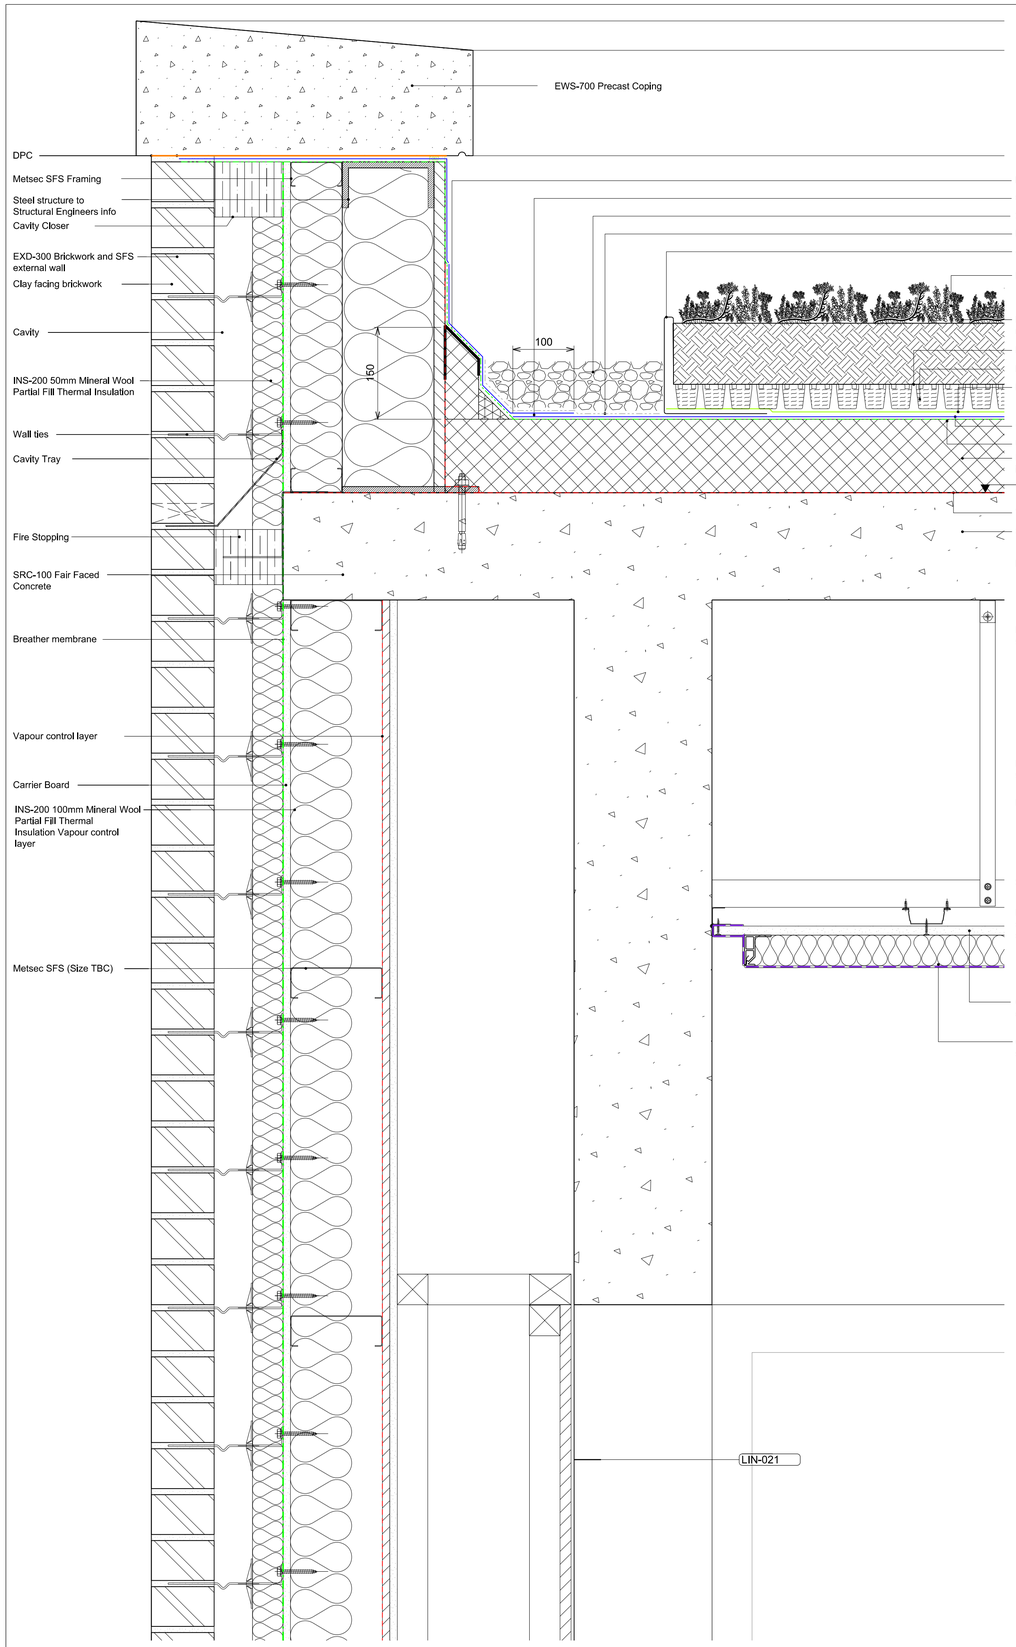

01 Courtyard Extension - Parapet/Internal Wall Detail
1:5

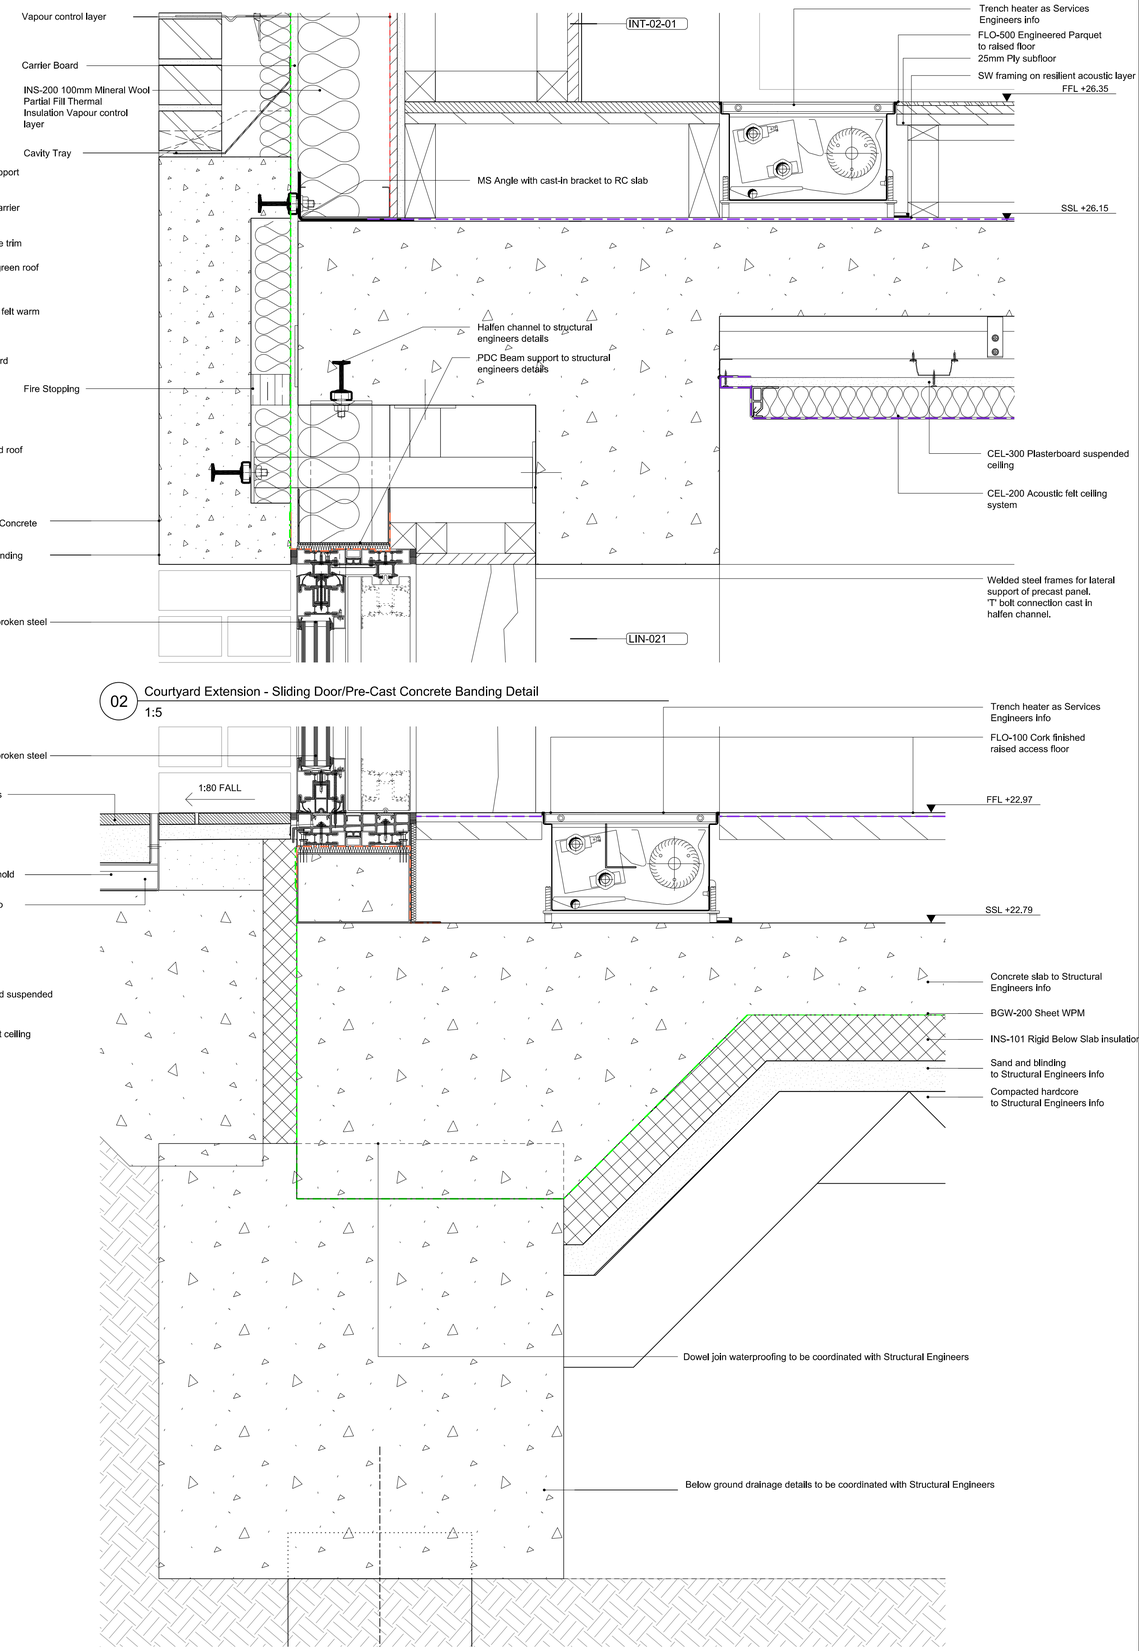

02 Courtyard Extension - Sliding Door/Pre-Cast Concrete Banding Detail
1:5

03 Courtyard Extension - Sliding Door/Foundation Detail
1:5

DO NOT SCALE

THE CONTRACTOR IS TO CHECK AND VERIFY ALL BUILDING AND SITE DIMENSIONS, LEVELS AND SEWER INVERT LEVELS AT CONNECTION POINTS BEFORE WORK STARTS.

THIS DRAWING IS TO BE READ AND CHECKED IN CONJUNCTION WITH ENGINEERS AND OTHER SPECIALIST DRAWINGS.

THE DRAWING AND THE WORKS DEPICTED ARE THE COPYRIGHT OF HAWORTH TOMPKINS LTD AND MAY NOT BE REPRODUCED EXCEPT BY WRITTEN PERMISSION.

NOTES

KEY:

Vapour Control Layer

EPDM

Breather Membrane

DPC

STAGE 4.2 NOTES:

- RAISED FLOOR / DETAILS AMENDED

REV	DATE	DESCRIPTION
C1	09.06.22	STAGE 5 - CONSTRUCTION

HaworthTompkins
33 Greenwood Place, London NW5 1LB
+44 (0)20 7250 3225, www.haworthtompkins.com

JOB 1811: WARBURG INSTITUTE

DRG New Extension
External Wall Section Details: Sheet 01
Proposed

DRG No 1811-HT-21-25 REV C1

SCALE 1:5@A1 DATE 05.20

DRAWN BY JR INSPECTED BY DT

DRAWING STATUS CONSTRUCTION