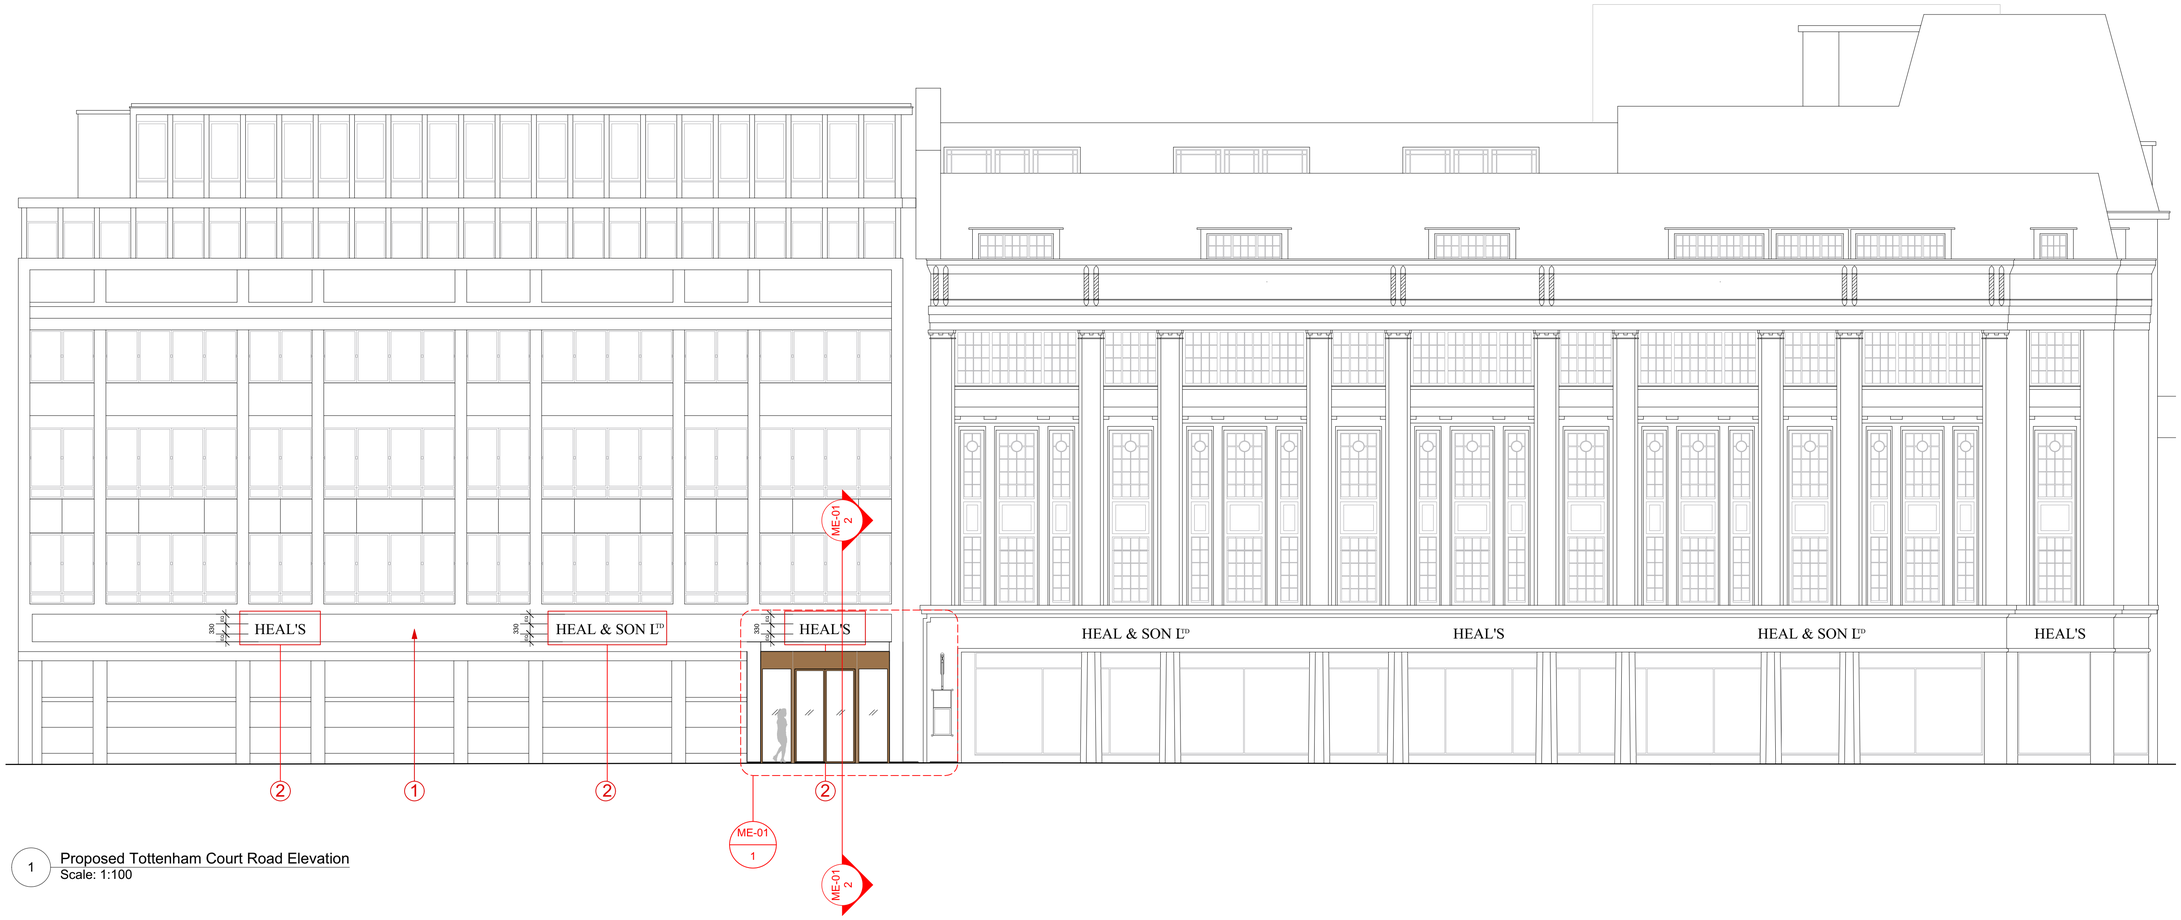

1 Proposed Tottenham Court Road Elevation
Scale: 1:100

GENERAL NOTES.

© Buckley Gray Yeoman Limited

All dimensions to be checked on site prior to commencement of any works, and/or preparation of any shop drawings.

Sizes of and dimensions to any structural elements are indicative only. See structural engineers drawings for actual sizes / dimensions.

Sizes of and dimensions to any service elements are indicative only. See service engineers drawings for actual sizes and dimensions.

This drawing to be read in conjunction with all other Architect's drawings, specifications and other Consultants' information.

All proprietary systems shown on this drawing are to be installed strictly in accordance with the Manufacturers/Suppliers recommended details.

Any discrepancies between information shown on this drawing and any other contract information or manufacturers/suppliers recommendations is to be brought to the attention of the Architect

DO NOT SCALE FROM THIS DRAWING.

NOTES.

1 Facade to be cleaned.

2 New Heals signage engraved into cleaned facade. To match existing external Heals signage design and finish.

REV.	DATE	NOTE	DRAWN
P5	28/02/2023	Updated Planning Issue	HRB
P4	19/12/2022	Issued for Planning	HRB

BGY
BUCKLEY GRAY YEOMAN
+ 44 20 7033 9913
BGY.CO.UK

CLIENT
General Projects

PROJECT
Heals Building

DRAWING
Tottenham Crt. Rd Elevation Proposed

SCALE
1:100 @ A1 **1:200 @ A3**

DATE
November 2022

DWG No. **1215_PL3A-GE-01** REVISION **P5**

STATUS **PLANNING** APPROVED **NJ**

0 5 10 M