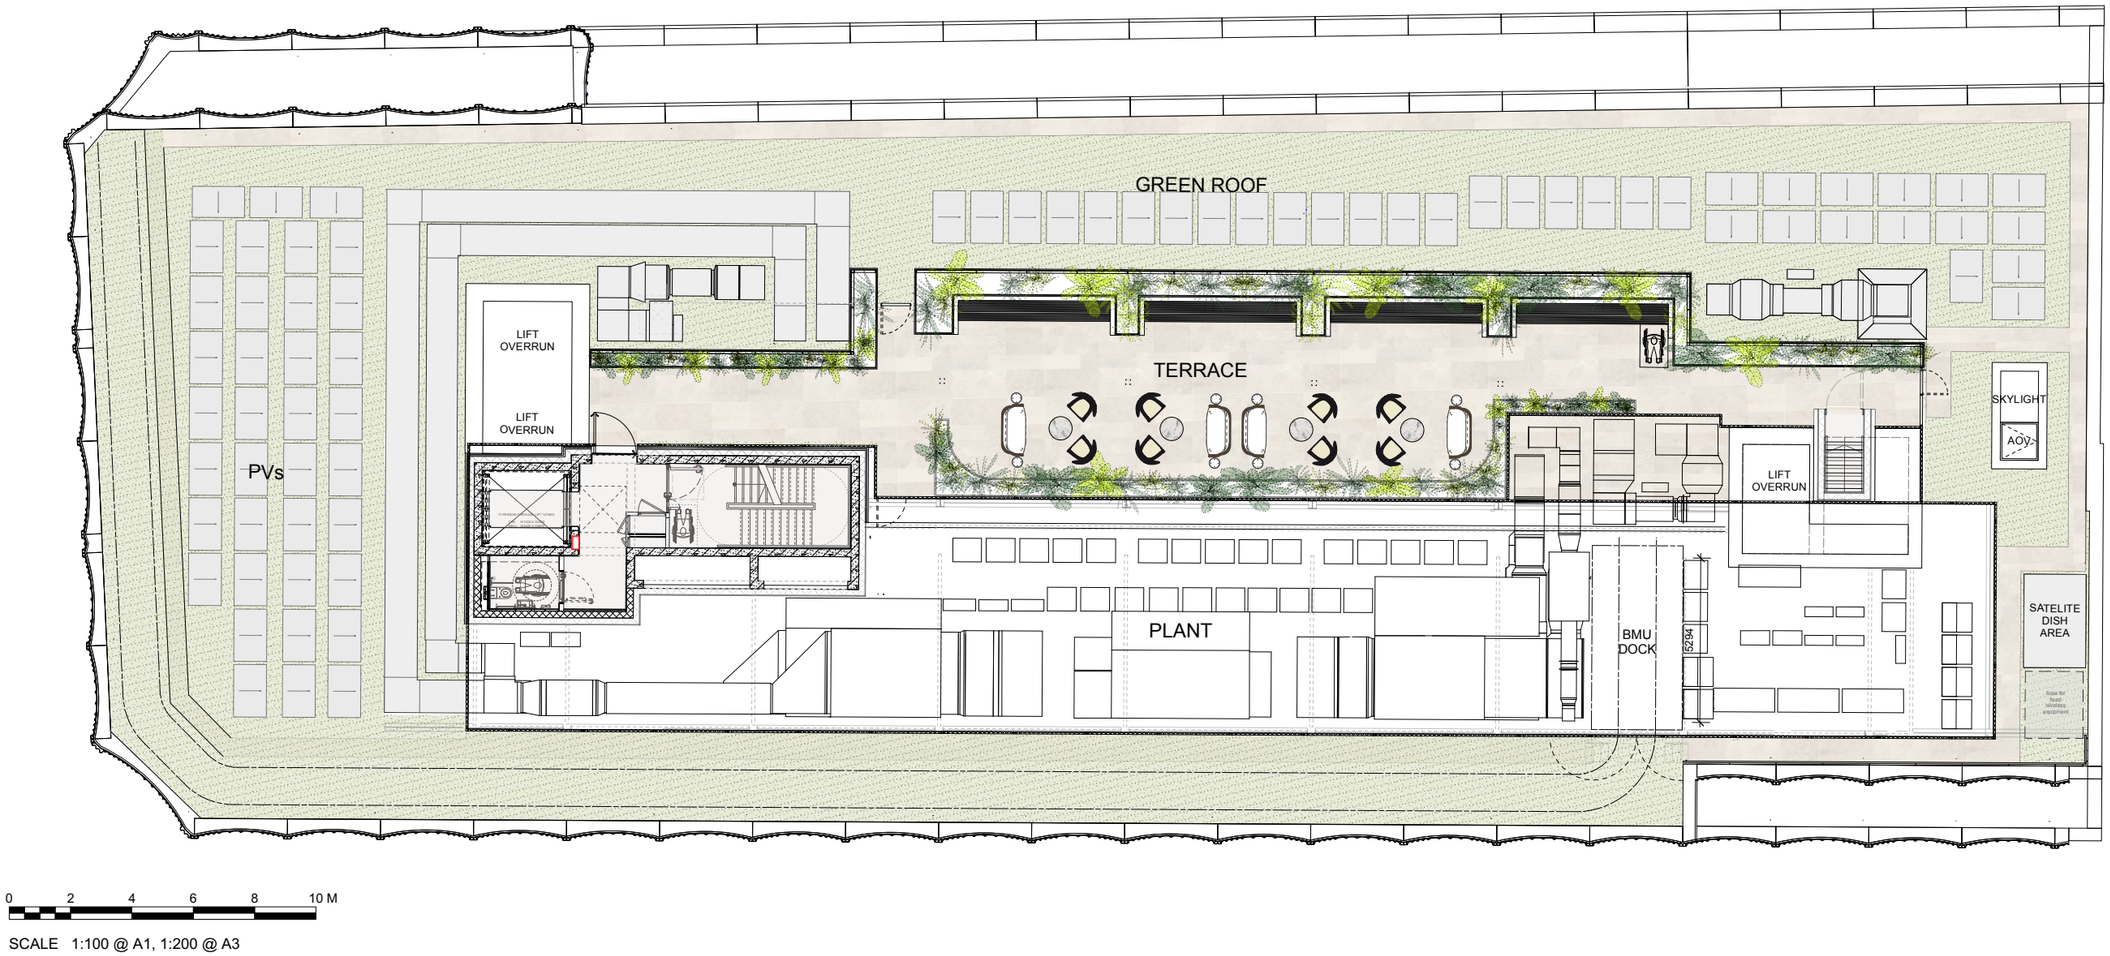2.3 CURRENT PROPOSED 6TH FLOOR ROOFSCAPE (CLEAN)