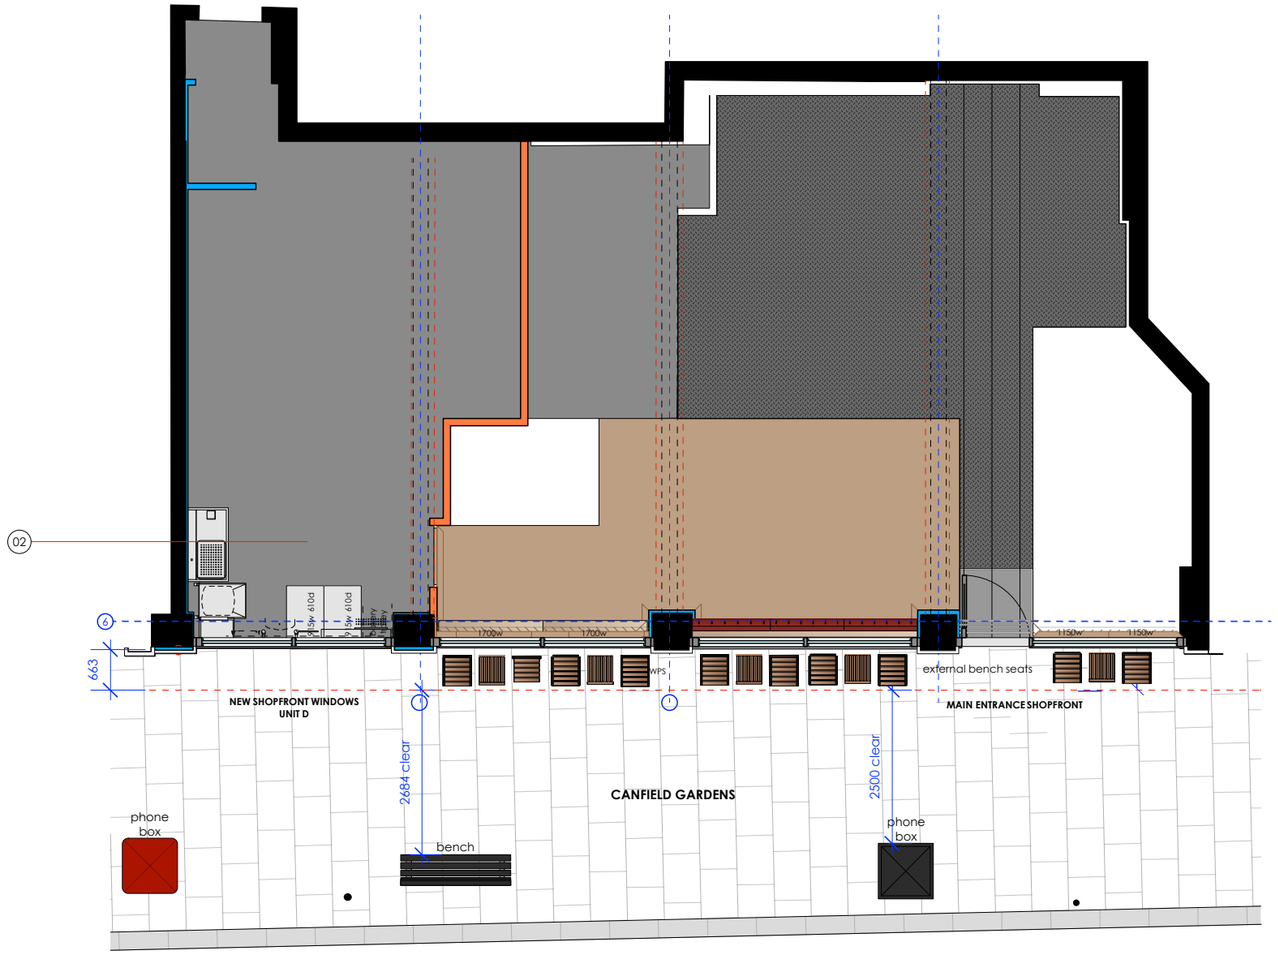

EXISTING FURNITURE:
to be retained

	TIMBER EXTERNAL CHAIR - **04no.** 460w 525d
	TIMBER EXTERNAL TABLE - **02no.** 500w 500d

CLIENT
PRET

PROJECT
FINCHLEY ROAD
219 FINCHLEY ROAD LONDON NW3 6LP

DRAWING No.

0 1M 2M 3M 4M 5M 10M
SCALE 1:100 METRES
NORTH