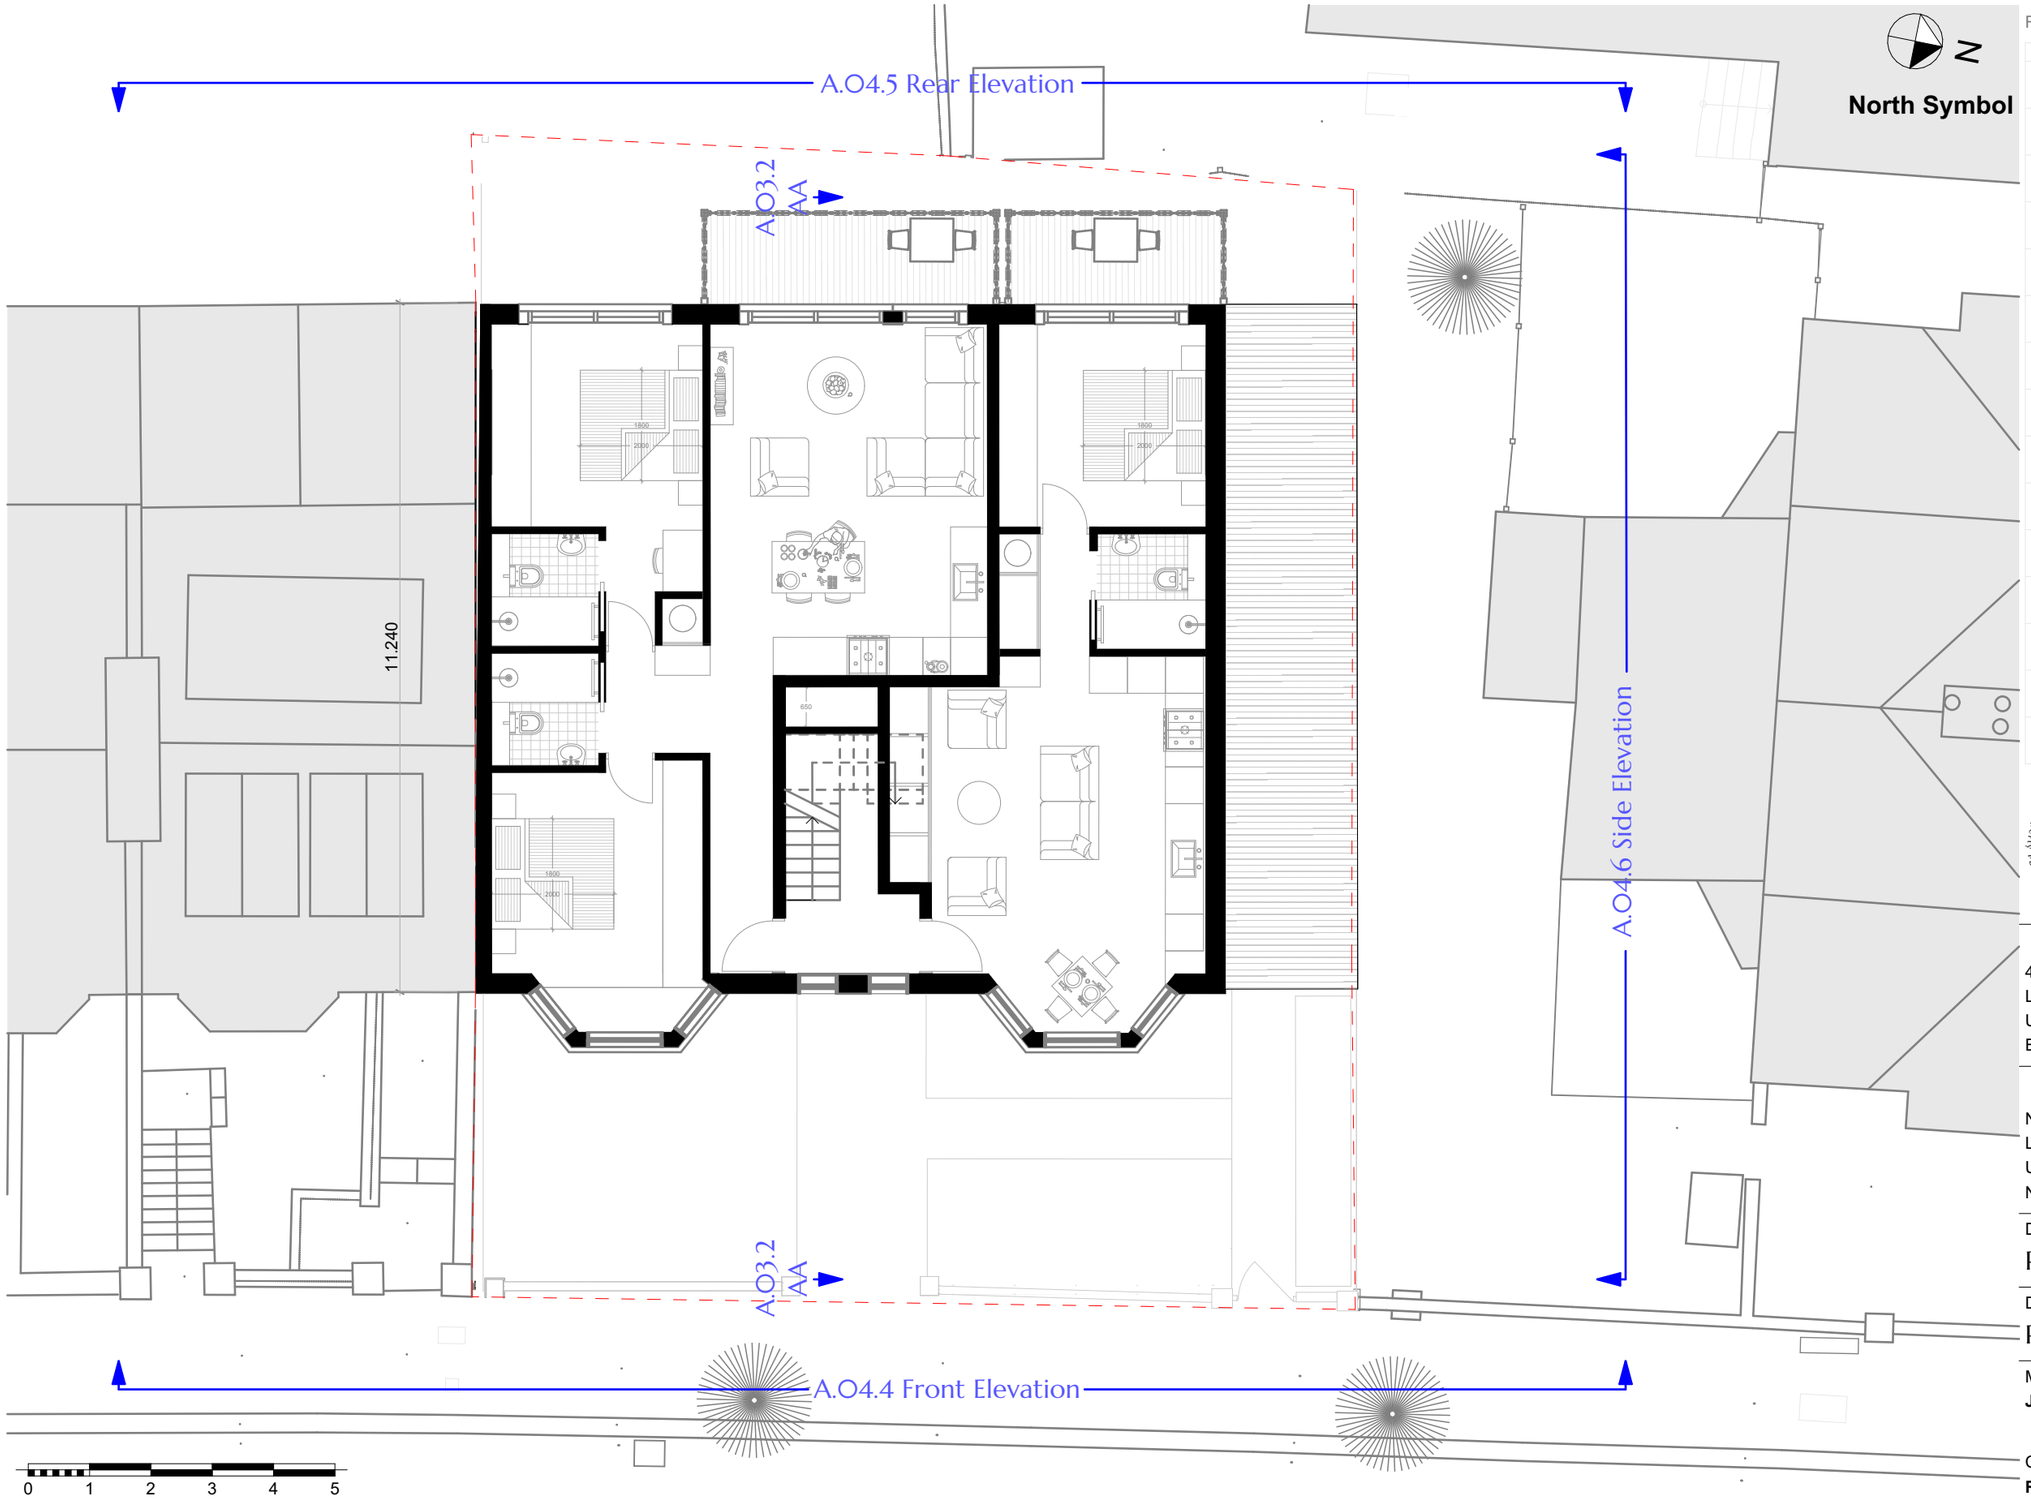

North Symbol

Revision History

RevID	ChID	Change Name	Date

Brass Architecture

Brass Architecture
46 Commercial Road
London
UK
E1 1LP

3096 Narcissus Road Site

Narcissus Road Site
London
UK
NW6 1NE

Drawing Name
Proposed First Floor Plan

Drawing Status
Planning Application

Modified by: **JPB** — Date: Mar 23

Checked by: **RS** — Date:

Drawing Scale
1:100@A3

Layout ID: **A.01.3** — Revision: