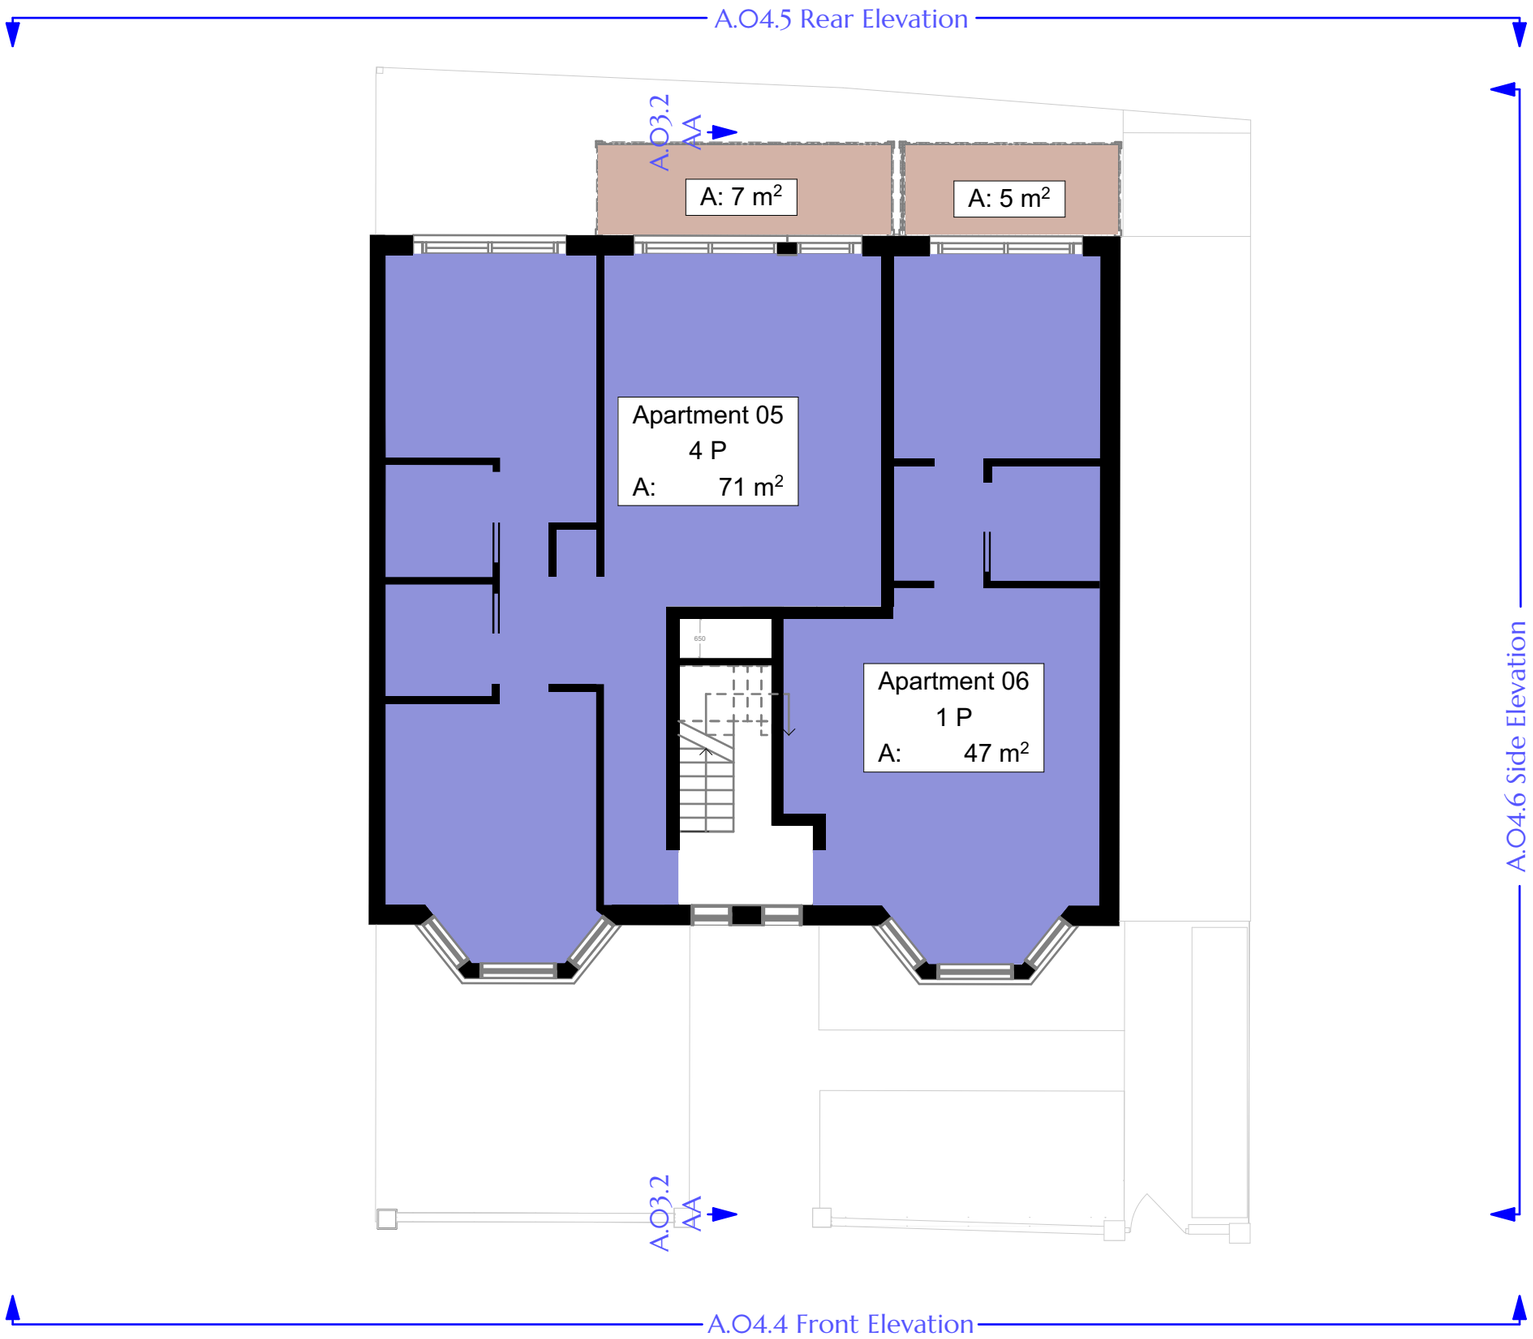


Revision History

| RevID | ChID | Change Name | Date |
|---|---|---|---|
| | | | |

Brass Architecture

**Brass Architecture**

46 Commercial Road
London
UK
E1 1LP

**3096 Narcissus Road Site**

Narcissus Road Site
London
UK
NW6 1NE

Drawing Name
Proposed Second Floor GIA

Drawing Status
Planning Application

Modified by **JPB** Date Mar 23

Checked by **RS** Date

Drawing Scale
**1:100@A3**

Layout ID **A.05.3** Revision