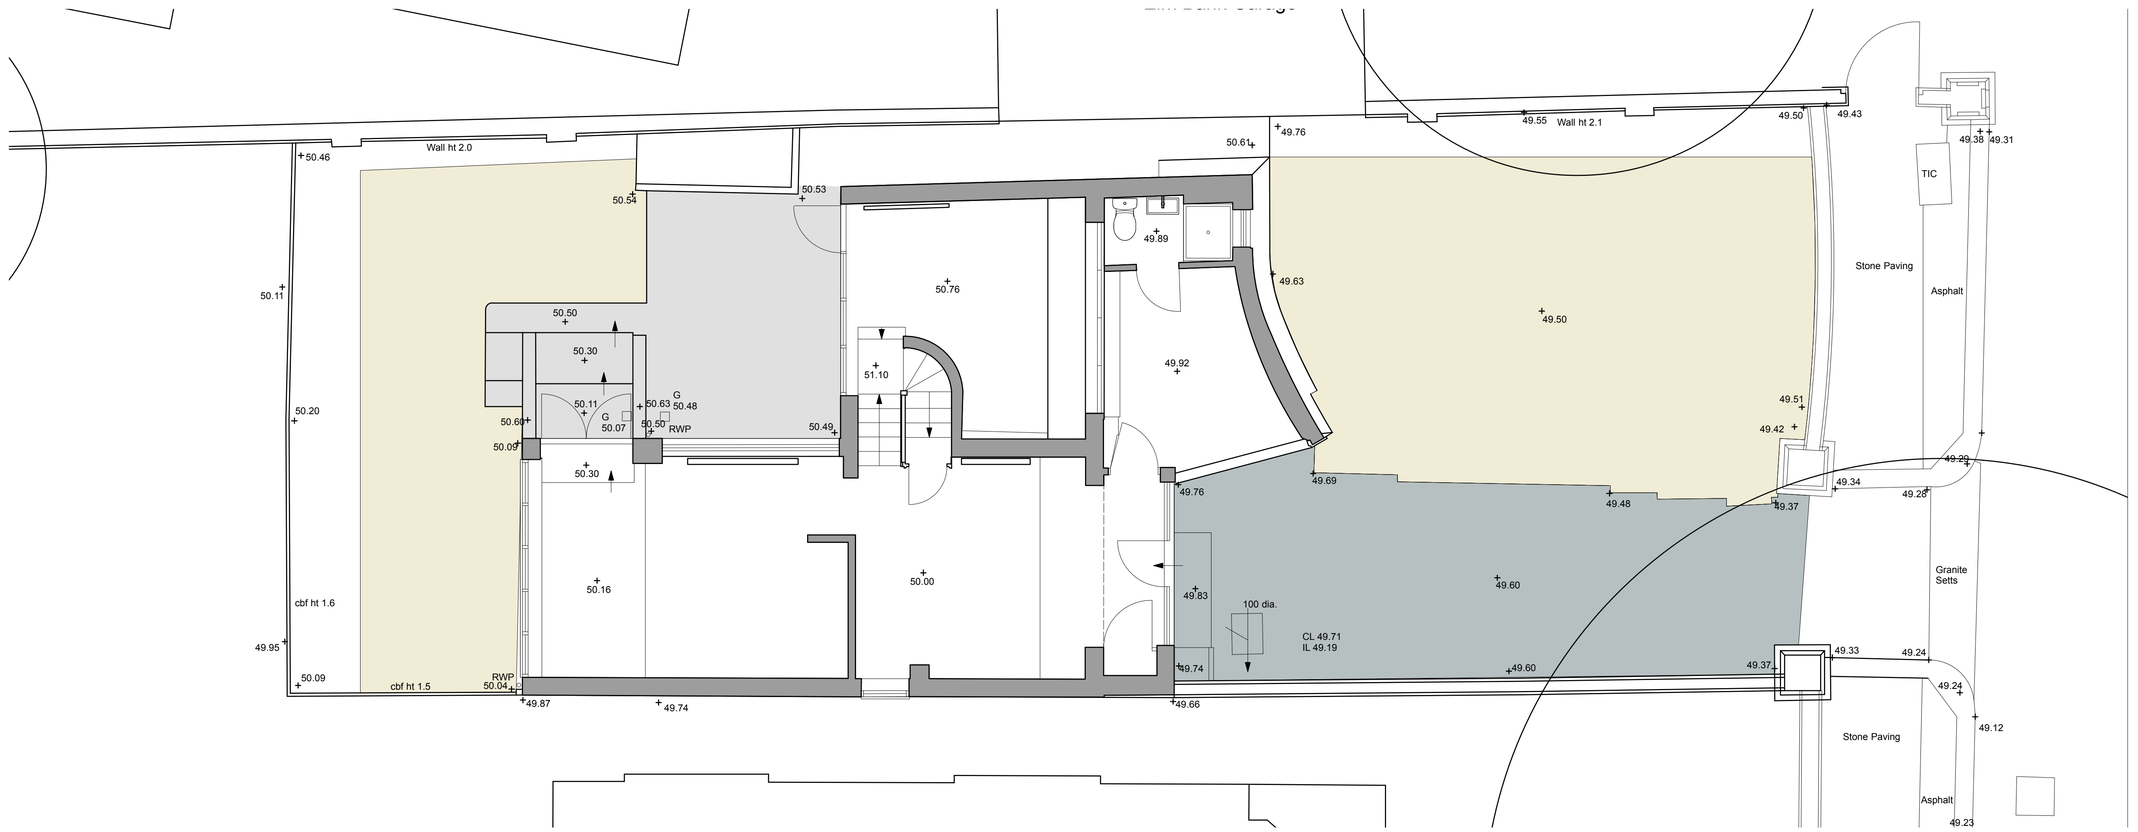

GROUND

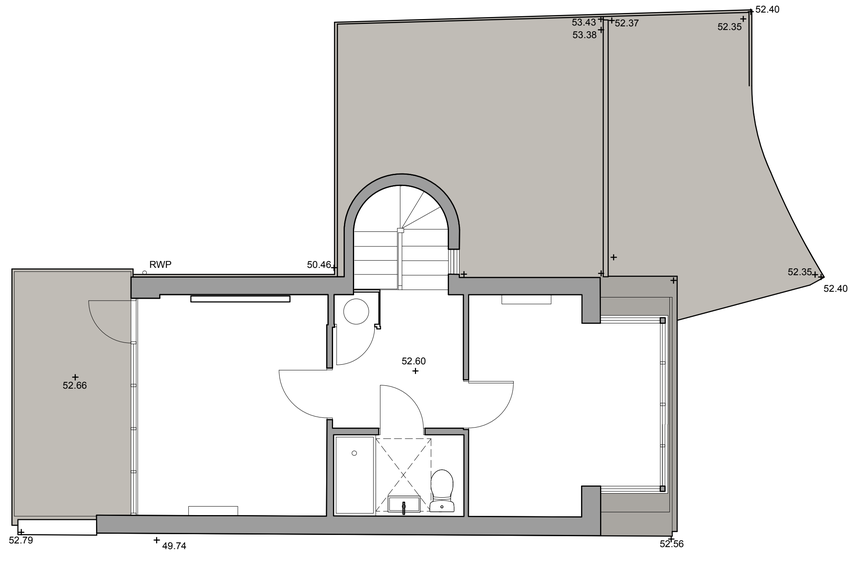

FIRST

General Notes

1. Do not scale this drawing. All dimensions to be as noted. Contractor to check all dimensions on site before carry out works.

2.This drawing is for the private and confidential use of the client for whom it was undertaken and it should not be reproduced in whole or in part or relied upon by third parties for any use without the express written authority of Beech Architects Limited.

Rev A - 12/2/23 Updated for application

Beech ARCHITECTS
www.beecharchitects.com
Church Farm Barn
The Street
Thorndon
Suffolk
IP23 7JR
e enquiries@beecharchitects.com
t 01379 678442

CLIENT
Richard and Penny Murley

PROJECT
15 Lyndhurst Terrace
Belsize Park
London
NW3 5QA

DRAWING
Existing Plans

SCALE	DATE	DRAWN BY	CHECKED
1:50 @ A1	Feb 2022		

DRAWING NUMBER	JOB NUMBER	STATUS	REV
03	643	Not For Construction	A

This drawing is copyright and remains the property of Beech Architects Ltd. Original size A1. Scale shown will be incorrect if reproduced in any other format. All dimensions to be checked on site.