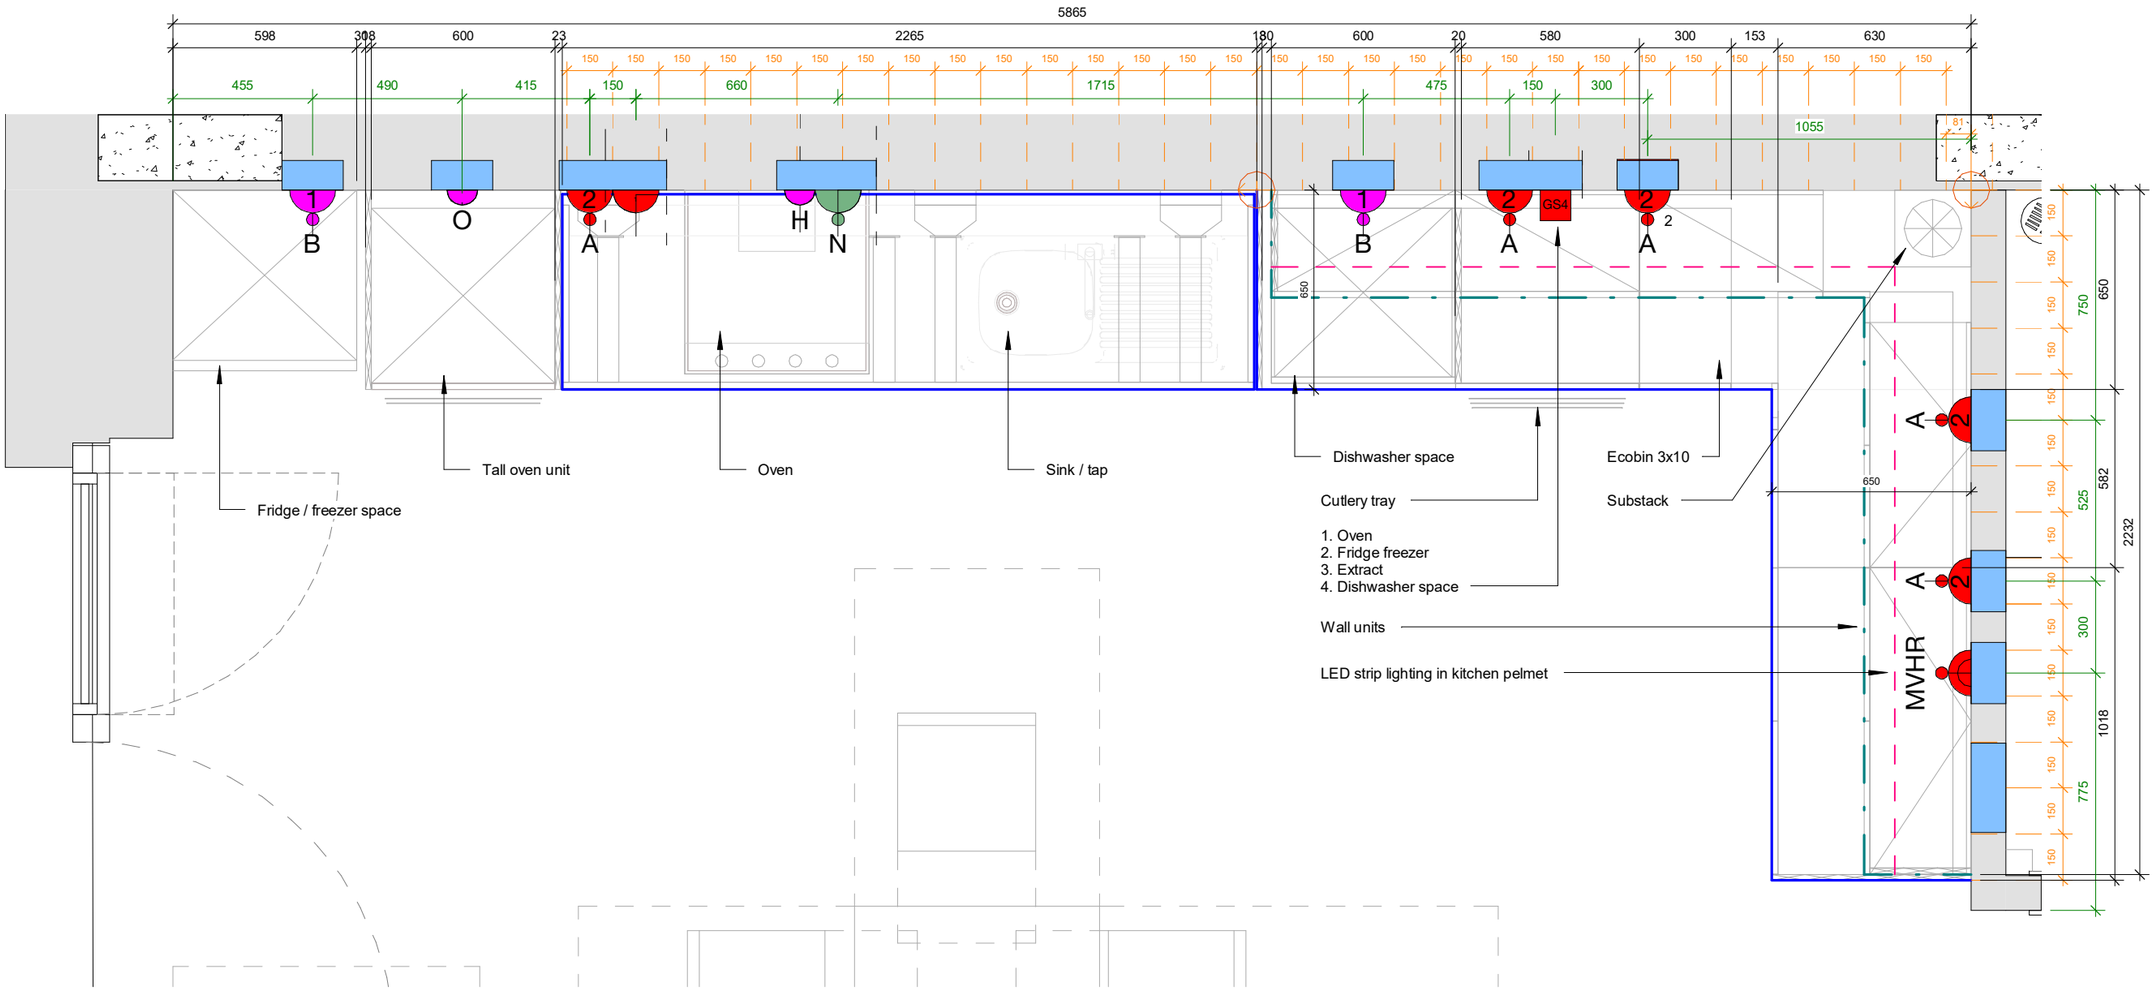

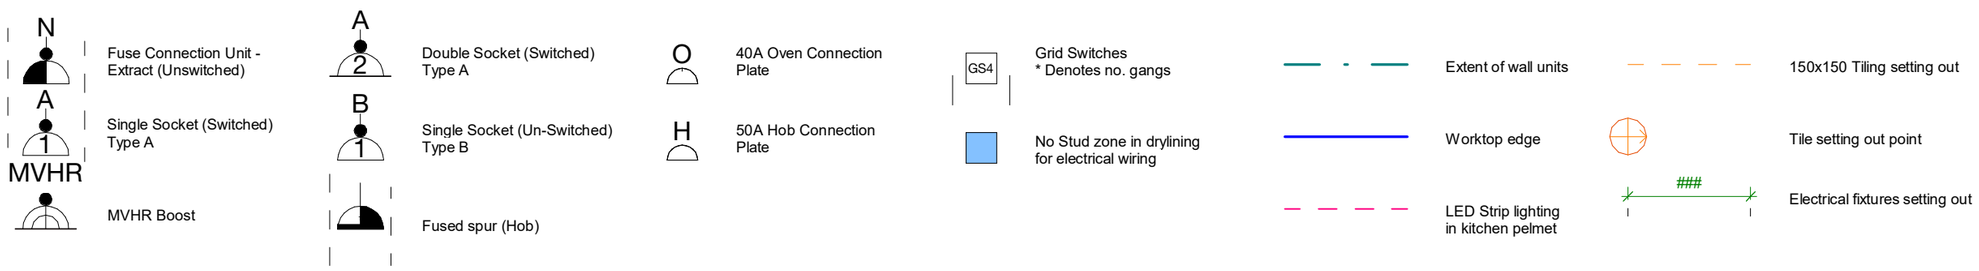

Copyright Hawkins\Brown Architects

No implied licence exists. This drawing should not be used to calculate areas for the purposes of valuation. Do not scale this drawing. All Dimensions to be checked on the site by the contractor and such dimensions to be their responsibility. All work must comply with relevant British Standards and Building Regulations requirements. Drawing errors and omissions to be reported to the architect. To be read in conjunction with Architect's specification and other consultant information.

Rev	Description	Date
P1	First issue for Coordination	08/02/23
P2	Issued for Construction	17/03/23

Layout applicable for

I-B-00-01

Please refer to all Symphony plans & schedules for kitchen unit specification and details. 73 Series for coordination only.

159 St John Street
London EC1V 4QJ

mail@hawkinsbrown.com
hawkinsbrown.com

Hawkins\Brown

Project
Agar Grove Phase 1c
Block I

Drawing
Kitchen Plan - DUPLEX TYPE
01 - 3B5P WCA

Scale		Date
1 : 20	@ A3	02/23

Drawn By	Checked By
MH	MH

Job Number	Status	Purpose of Issue
1423-C	S4	Construction

Drawing No.	Rev
AGV-HBA-I-ZZ-DR-A-730110	P2