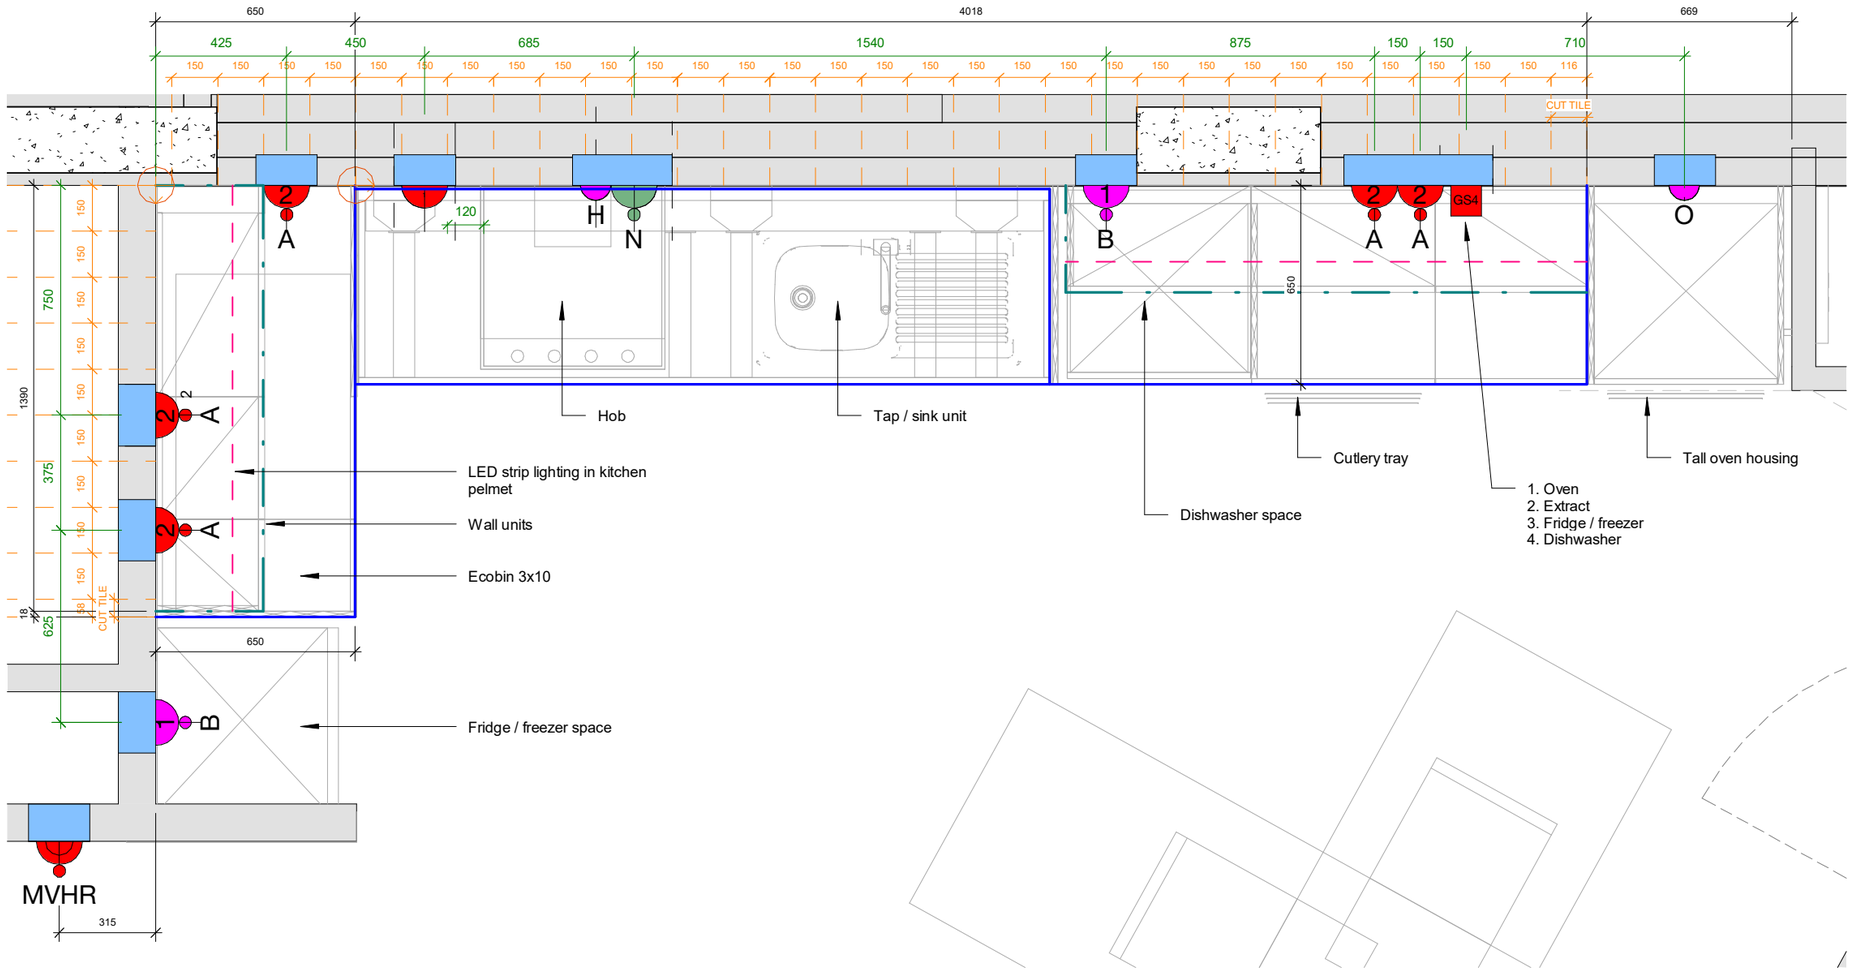

N — Fuse Connection Unit - Extract (Unswitched)

A 1 — Single Socket (Switched) Type A

MVHR — MVHR Boost

A 2 — Double Socket (Switched) Type A

B 1 — Single Socket (Un-Switched) Type B

Fused spur (Hob)

O — 40A Oven Connection Plate

H — 50A Hob Connection Plate

GS4 — Grid Switches * Denotes no. gangs

No Stud zone in drylining for electrical wiring

Extent of wall units

Worktop edge

LED Strip lighting in kitchen pelmet

150x150 Tiling setting out

Tile setting out point

— Electrical fixtures setting out

Copyright Hawkins\Brown Architects

No implied licence exists. This drawing should not be used to calculate areas for the purposes of valuation. Do not scale this drawing. All Dimensions to be checked on the site by the contractor and such dimensions to be their responsibility. All work must comply with relevant British Standards and Building Regulations requirements. Drawing errors and omissions to be reported to the architect. To be read in conjunction with Architect's specification and other consultant information.

Rev	Description	Date
P1	First issue for Coordination	08/02/23
P2	Issued for Construction	17/03/23

Layout applicable for

I-A-00-01

Please refer to all Symphony plans & schedules for kitchen unit specification and details. 73 Series for coordination only.

159 St John Street
London EC1V 4QJ

mail@hawkinsbrown.com
hawkinsbrown.com

Hawkins\Brown

Project
Agar Grove Phase 1c
Block I

Drawing
Kitchen Plan - TYPE 02 - 1B2P WCA

Scale	Date
1 : 20 @ A3	02/23
Drawn By: MH	Checked By: MH

Job Number	Status	Purpose of Issue
1423-C	S4	Construction

Drawing No.	Rev
AGV-HBA-I-ZZ-DR-A-730114	P2