Existing Plan - General Detail First & Third Floor Male & Accessible Toilets

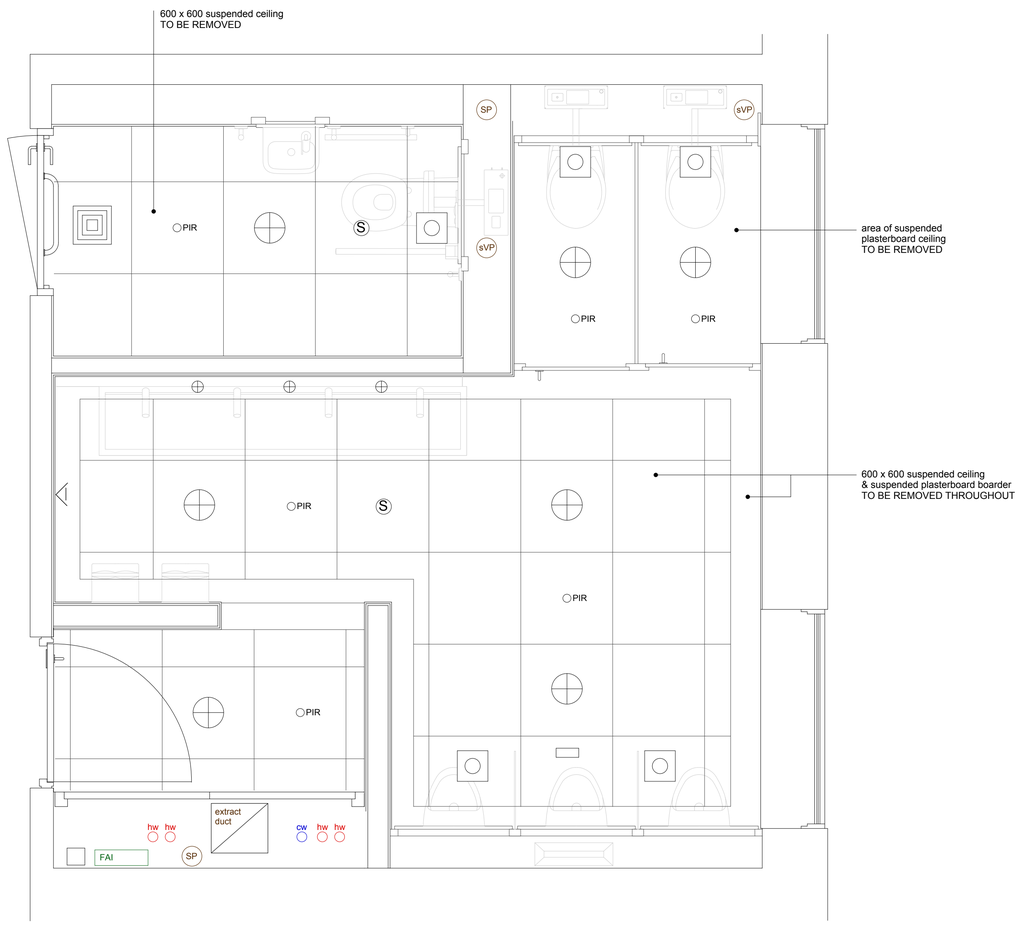

Existing Ceiling Plan - General Detail First & Third Floor Male & Accessible Toilets

recessed downlight

PIR light sensor

extract grille

smoke head

sounder

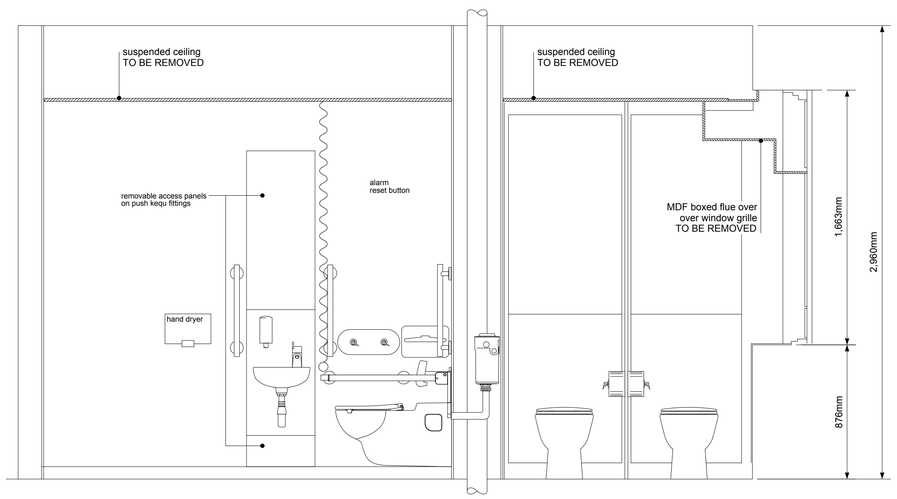

Elevation AA - General Detail

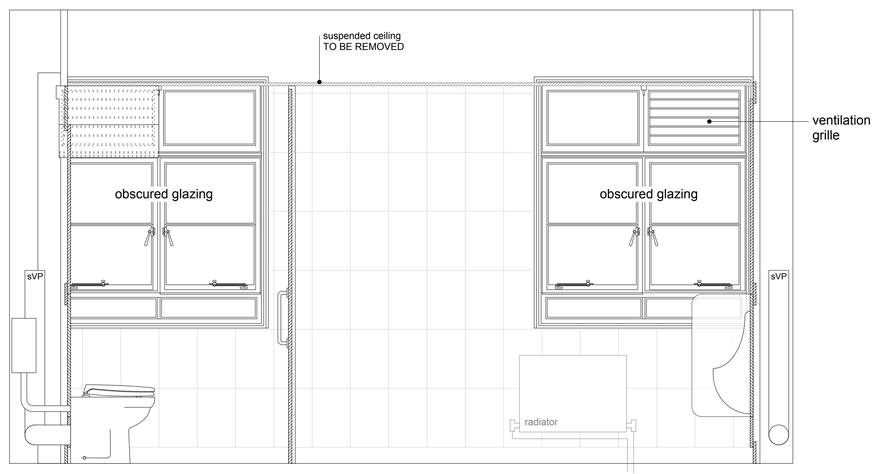

Elevation CC - General Detail

0 1 2 3 4 5 metres

scale 1:20

N

Date Rev

Neville Bruton Design

info@nb-design.co.uk

copyright reserved

Client

SOAS
Thornhaugh Street London WC1H 0XG

Drawing Title

College Building
General Detail
Existing Male 1st & 3rd Floor Toilets

Scale 1.20 @ A1 Date 28.02.2023

DO NOT SCALE FROM THIS DRAWING.
FOR IDENTIFICATION PURPOSES ONLY - NOT FOR CONSTRUCTION.
ALL DIMENSIONS TO BE CHECKED ON SITE AND USED
IN PREFERENCE TO THOSE GIVEN OR SCALED FROM
THIS DRAWING

Drawing N°

SOAS-CB-EX-WC-001(P)

Revision letter