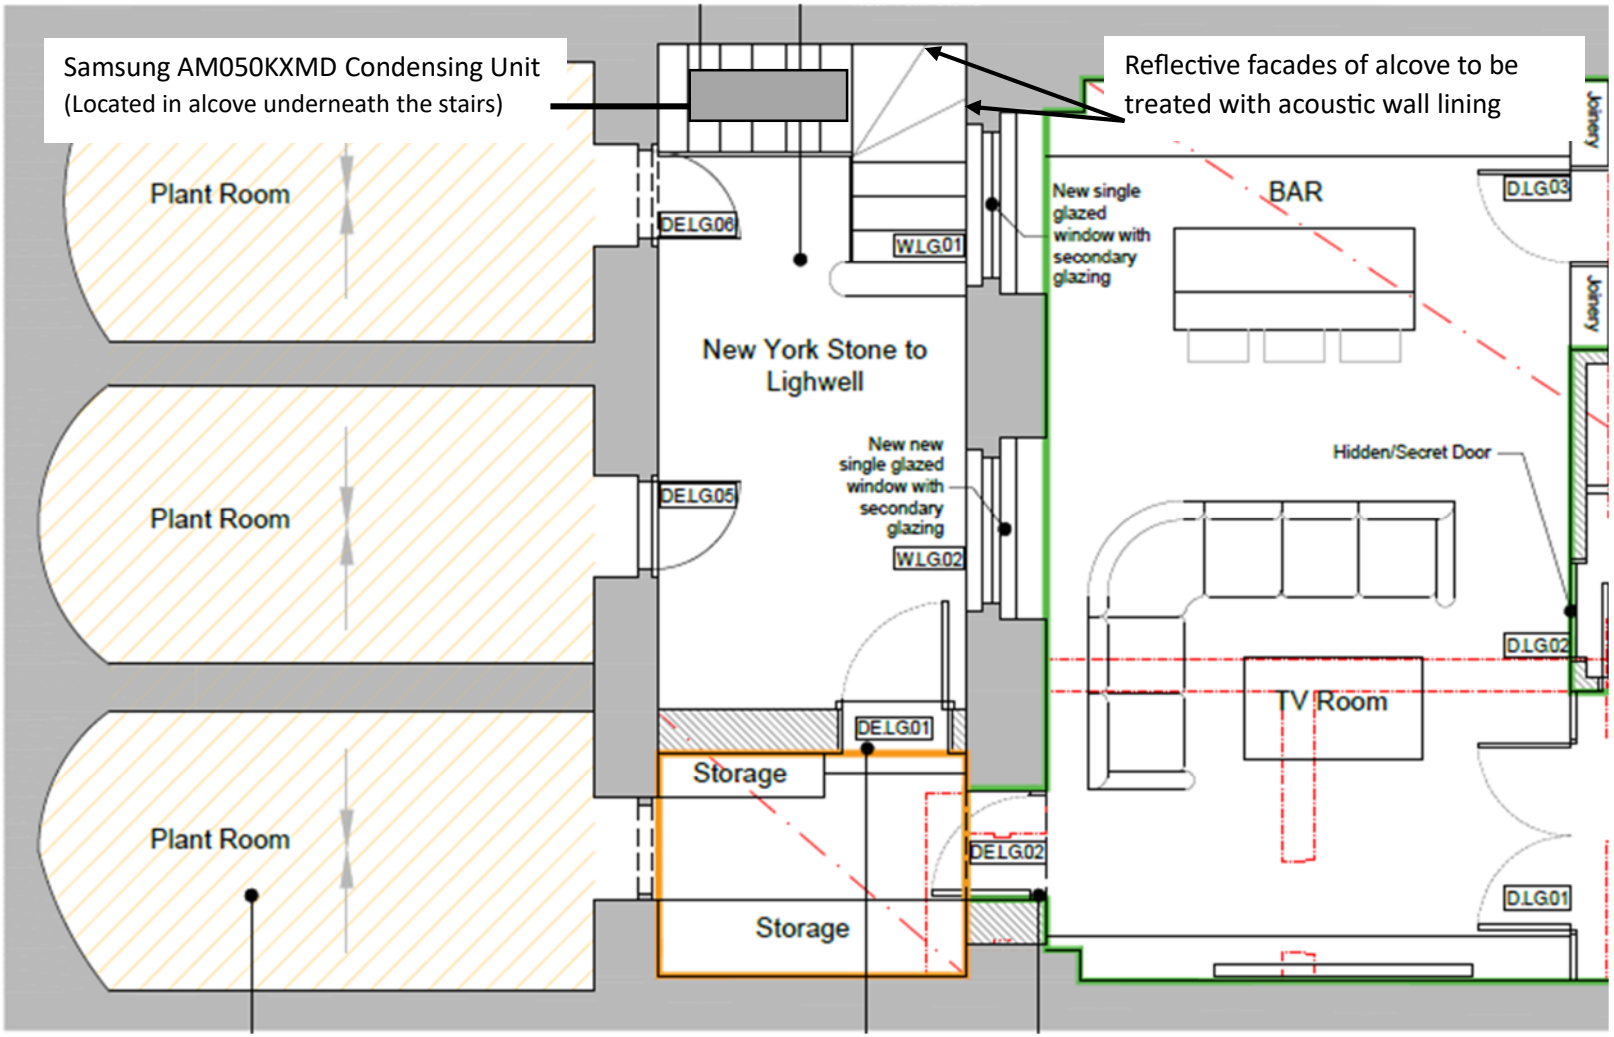
Samsung AM050KXMD Condensing Unit
(Located in alcove underneath the stairs)
Reflective facades of alcove to be treated with acoustic wall lining
Plant Room
Plant Room
Plant Room
DELG06
DELG05
DELG01
DELG02
WLG01
WLG02
New York Stone to Lighwell
New new single glazed window with secondary glazing
New single glazed window with secondary glazing
Storage
Storage
BAR
TV Room
Hidden/Secret Door
DLG03
DLG02
DLG01
Joinery
Joinery

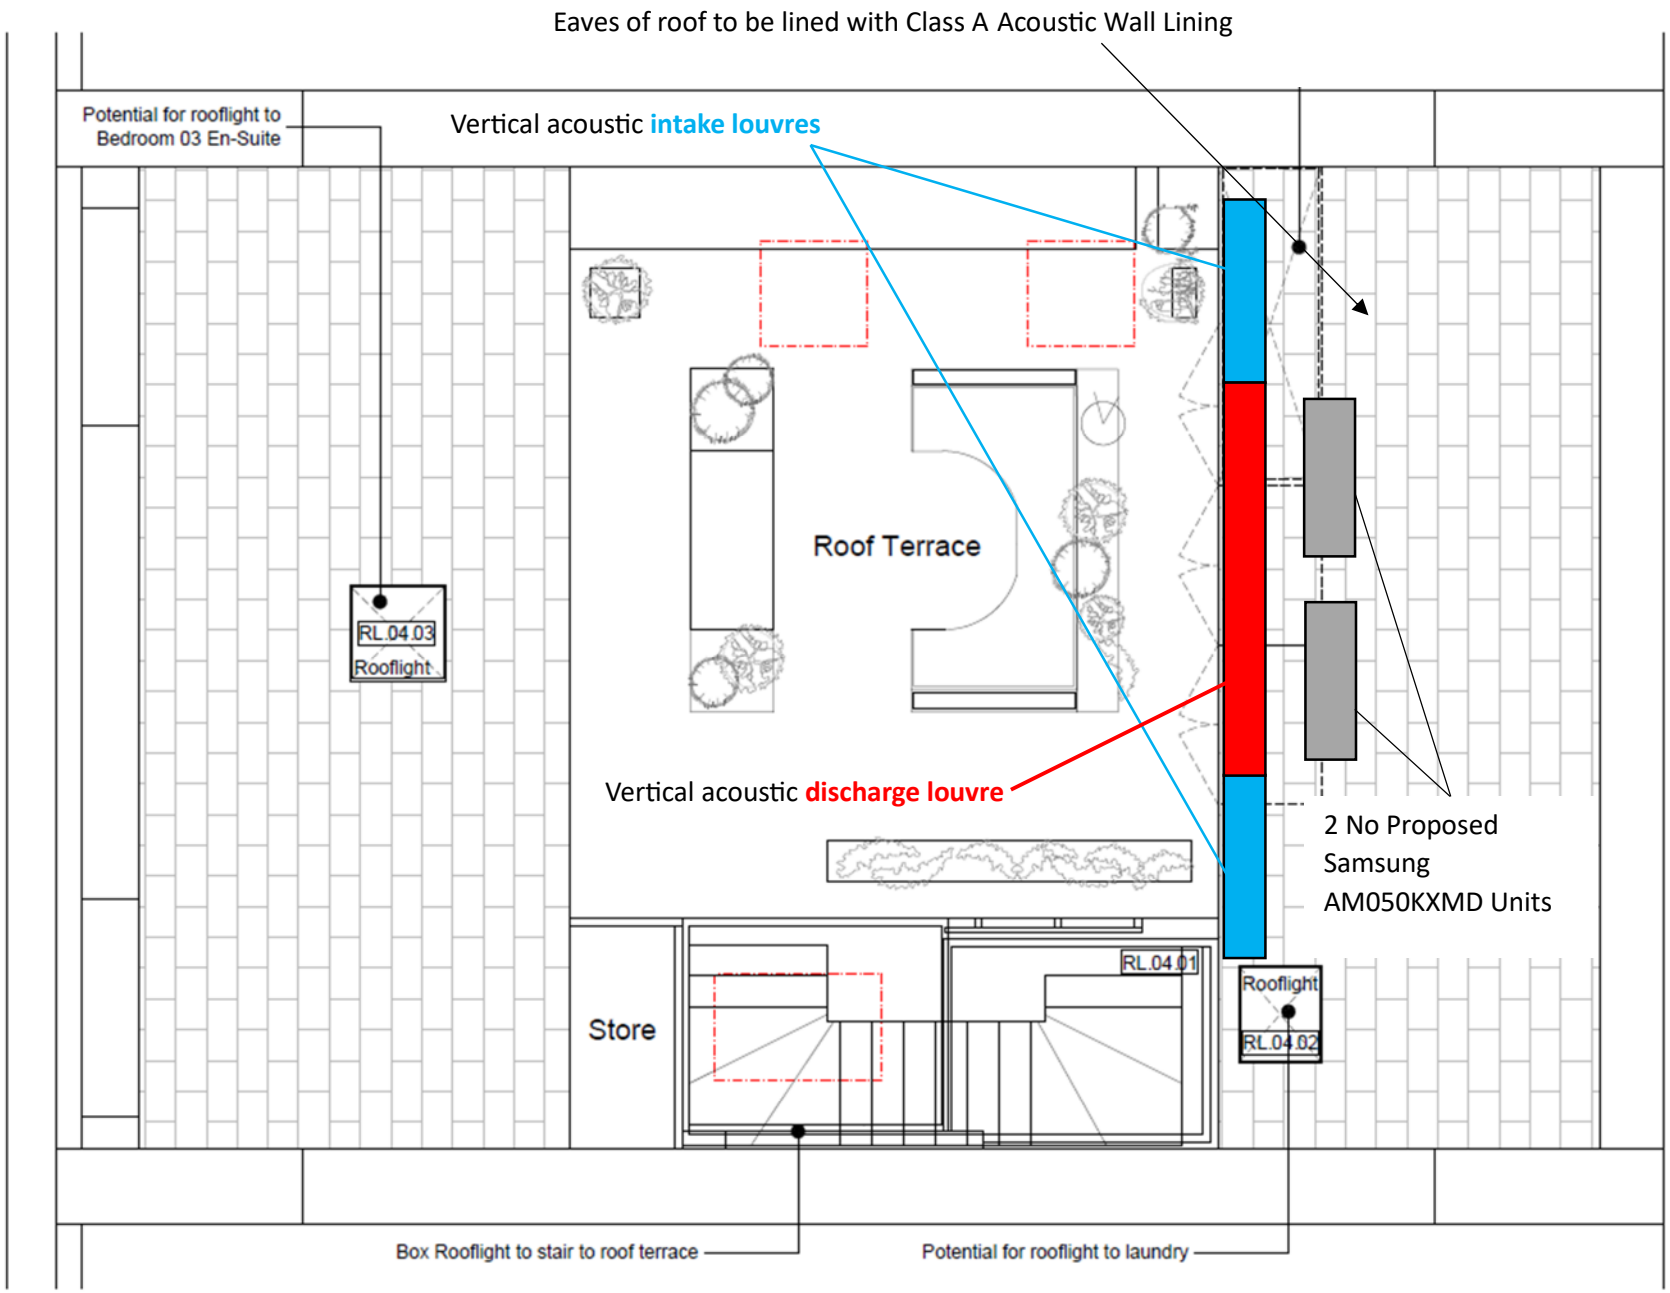
Eaves of roof to be lined with Class A Acoustic Wall Lining
Potential for rooflight to Bedroom 03 En-Suite
Vertical acoustic intake louvres
Roof Terrace
RL.04.03
Rooflight
Vertical acoustic discharge louvre
2 No Proposed Samsung AM050KXMD Units
Store
RL.04.01
Rooflight
RL.04.02
Box Rooflight to stair to roof terrace
Potential for rooflight to laundry