General Notes

1. Do not scale from this drawing.
2. All dimensions to be checked on site by contractor, and such, dimensions to be their responsiblity.
3. To be read in conjuction w/ engineer's documentation

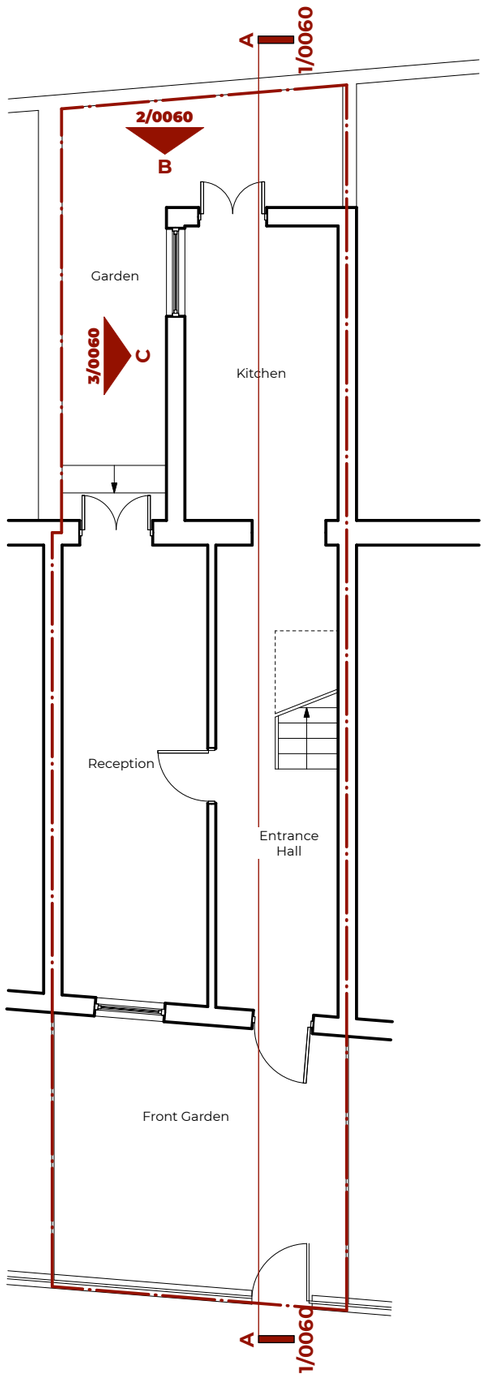

1 GROUND FLOOR PLAN

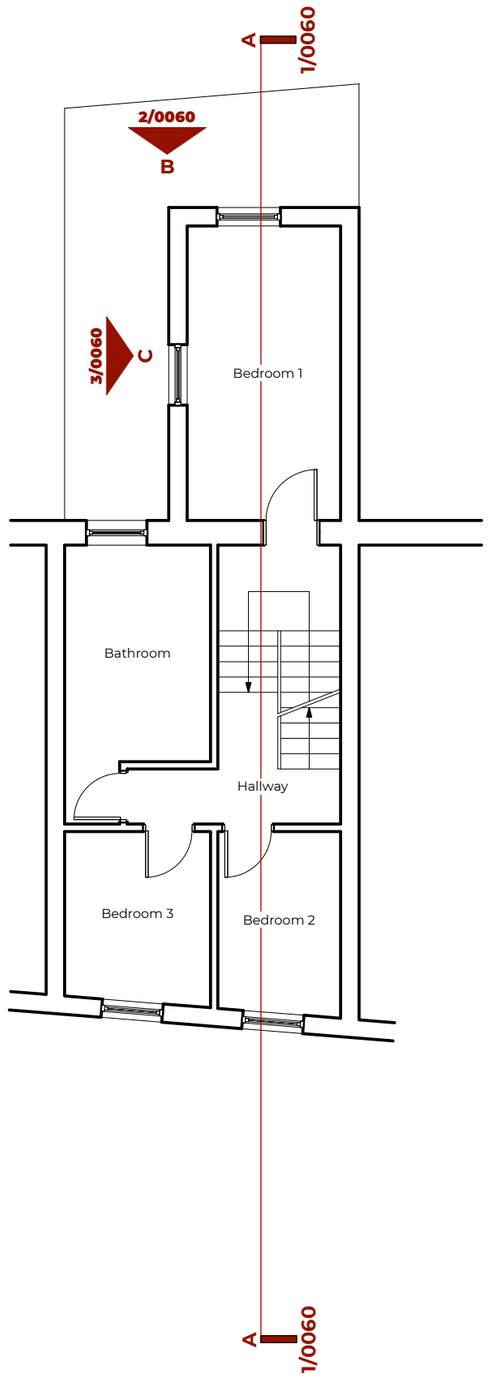

2 FIRST FLOOR PLAN

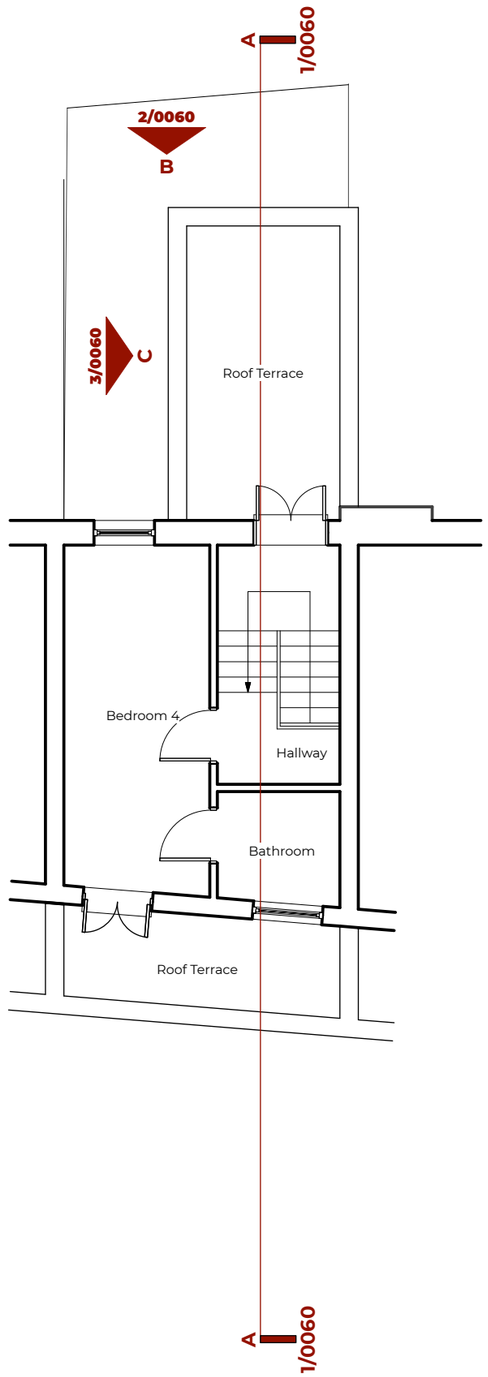

3 SECOND FLOOR PLAN

N

0 1 2 3 4 5 M

EXISTING FLOOR PLANS

No.	Date	Issue Notes
A	04/04/23	For Planning submission

Date: April 2023
Revision
Project ID: Project ID
Drawing Code
CAD File Name
Plot Date

Designed By
Drawn By
Checked By
Reviewed By
Scrutinised By
Project Manager

Design Firm: INGRAM **DESIGN**
38a Southampton Road
London NW5 4JR

Consultant

Project Title: 7 QUADRANT GROVE
London NW5

Sheet Title: EXISTING PLANS

Scale: 1:50 @ A1, 1:100 @ A3

Sheet No.: 0050
of