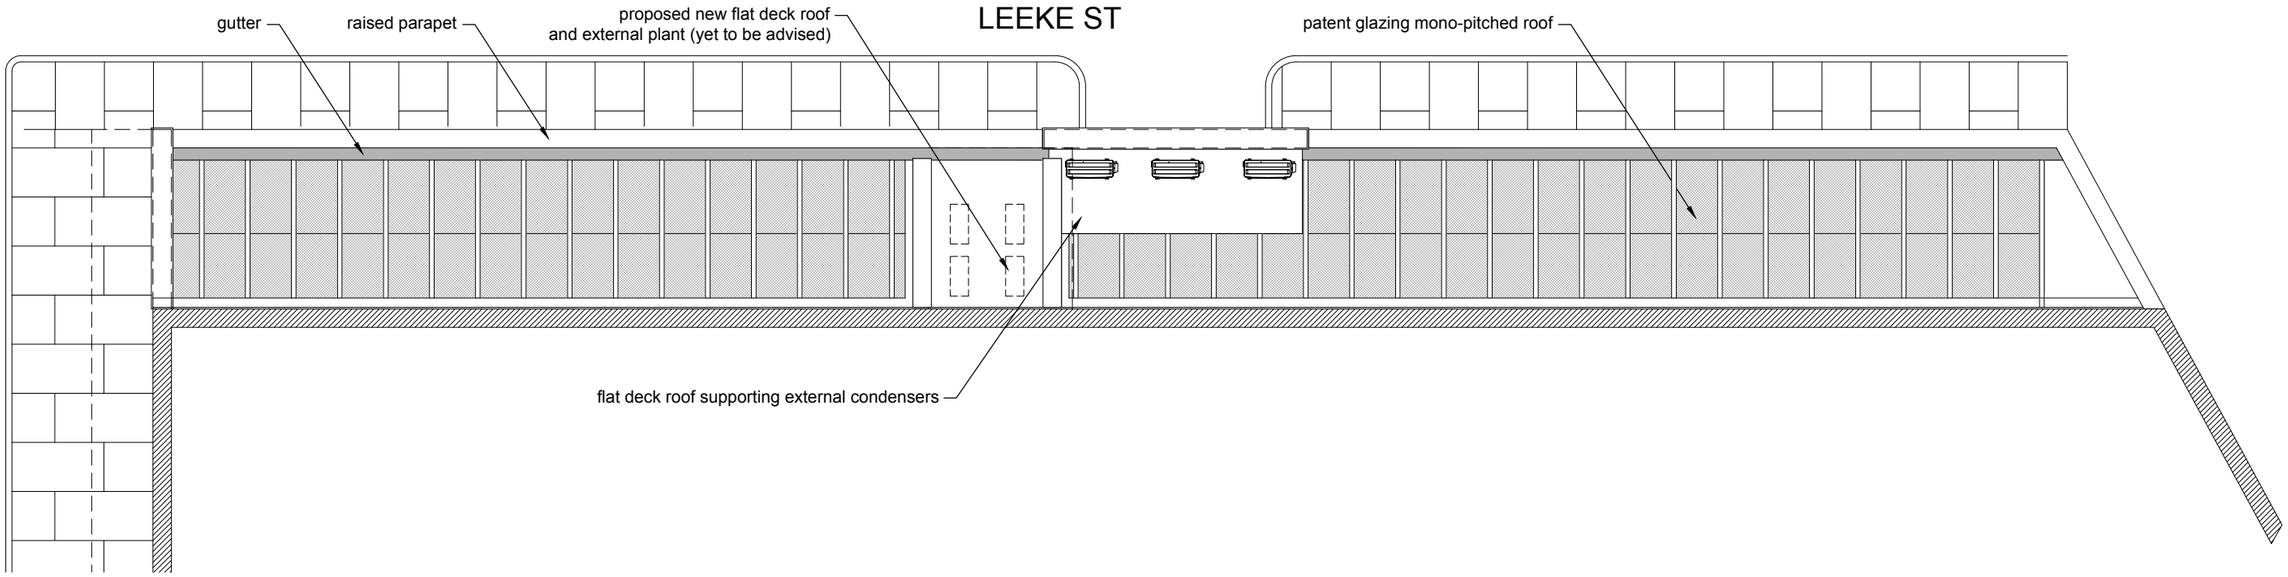

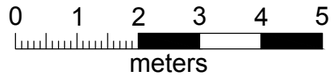

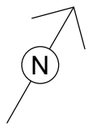

BW Architecture
BW Architecture ltd
39 Margaret Street
London, W1G0JQ
0203 746 0640
www.bwarchitectureltd.com

project

LEEKE STREET
ST PANCRAS

drawing title

PROPOSED FLOOR PLANS
-
ROOF

revisions

This scheme is subject to town planning and all other necessary consents. Dimensions, areas and levels where given are only approximate and subject to site survey.

All dimensions are to be checked on site. Any discrepancies are to be reported to the architect before work commences. Figured dimensions only are to be taken from this drawing.

This drawing is to be read in conjunction with all relevant consultants' and/or specialists' drawings/documents and any discrepancies or variations are to be notified to the architect

BW Architecture Limited cannot be held liable for any matters of construction relating to fire safety or fire performance of a building implied or otherwise which are indicative only and are subject to verification by a qualified fire safety consultant.

status

PRELIMINARY

scale **1:100 @ A3**
date **November '22**

drawing number

22-000-DW-102

revision

A