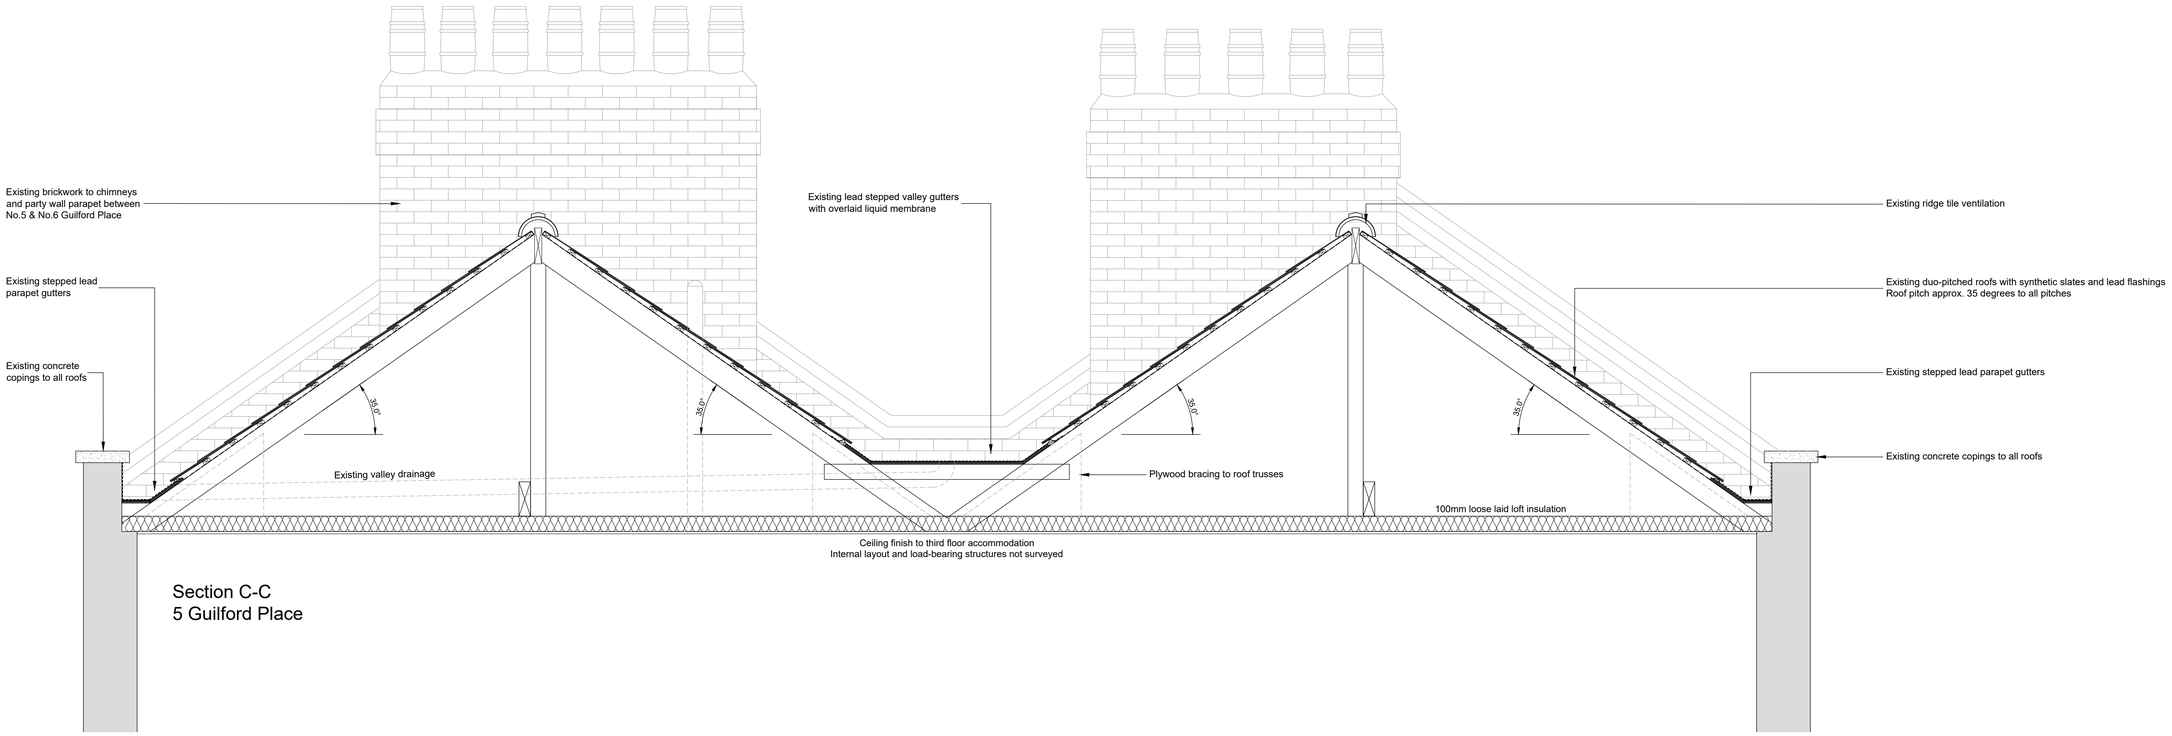

Section C-C
5 Guilford Place

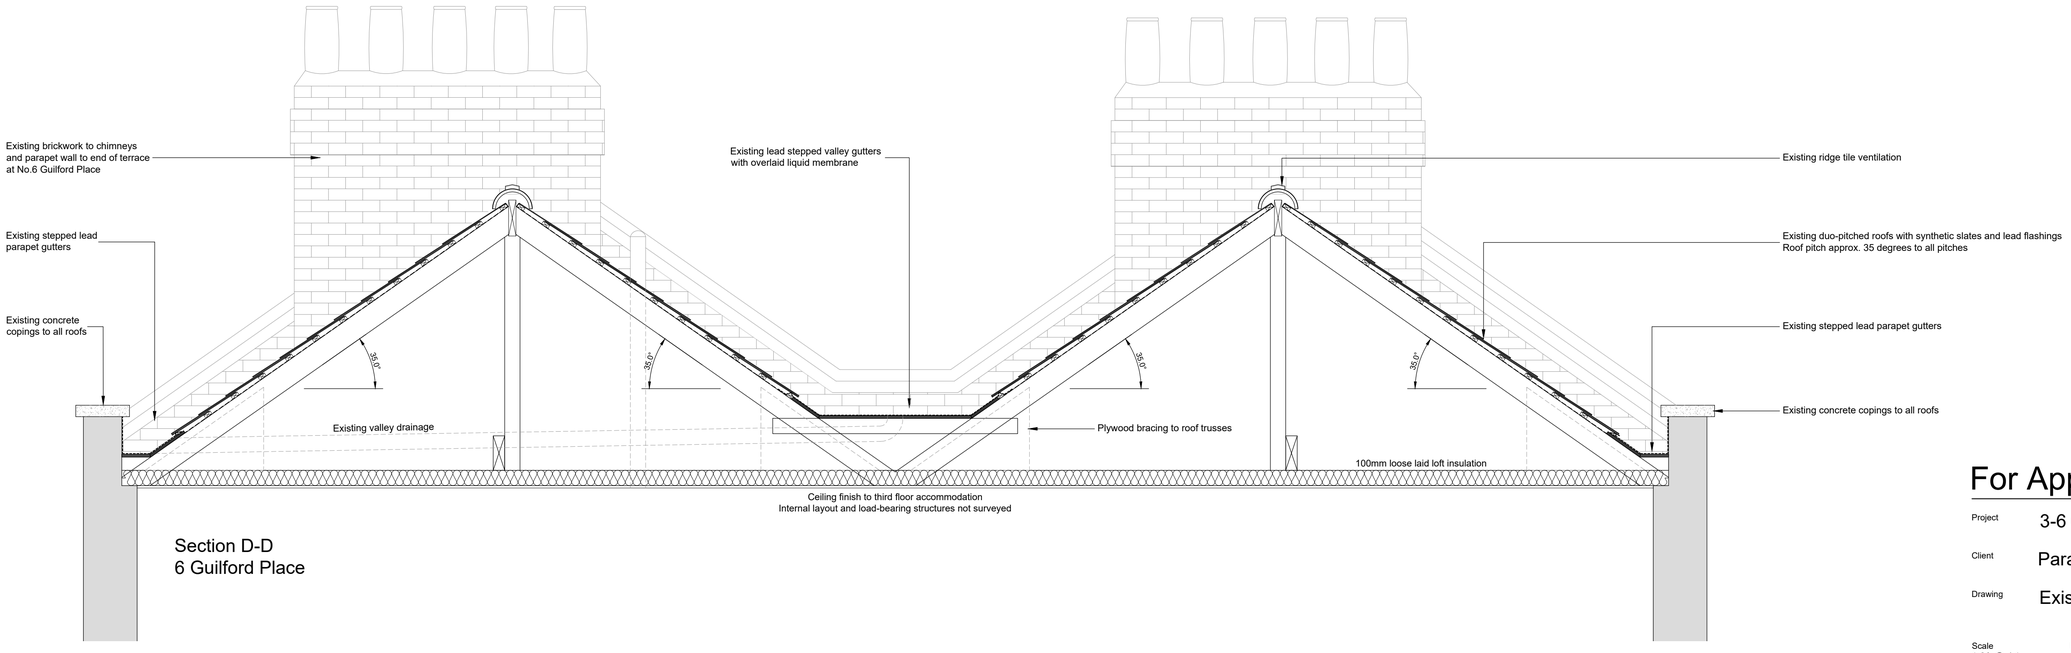

Section D-D
6 Guilford Place

BAR SCALE

0m 0.5m 1m 1.5m 2m 2.5m

For Approval

Project: 3-6 Guilford Place, London, WC1N 1EA

Client: Paragon Asra Housing Limited

Drawing: Existing Sections C-C & D-D

Scale	Date	Drg. No.	Rev
1:20 @ A1	30/03/2023	6160-E06	-

Grosvenor House, 4-7 Station Road, Sunbury TW16 6SB
T 020 8891 9191 F 020 8891 9192 W churchill-hui.com

Churchill Hui