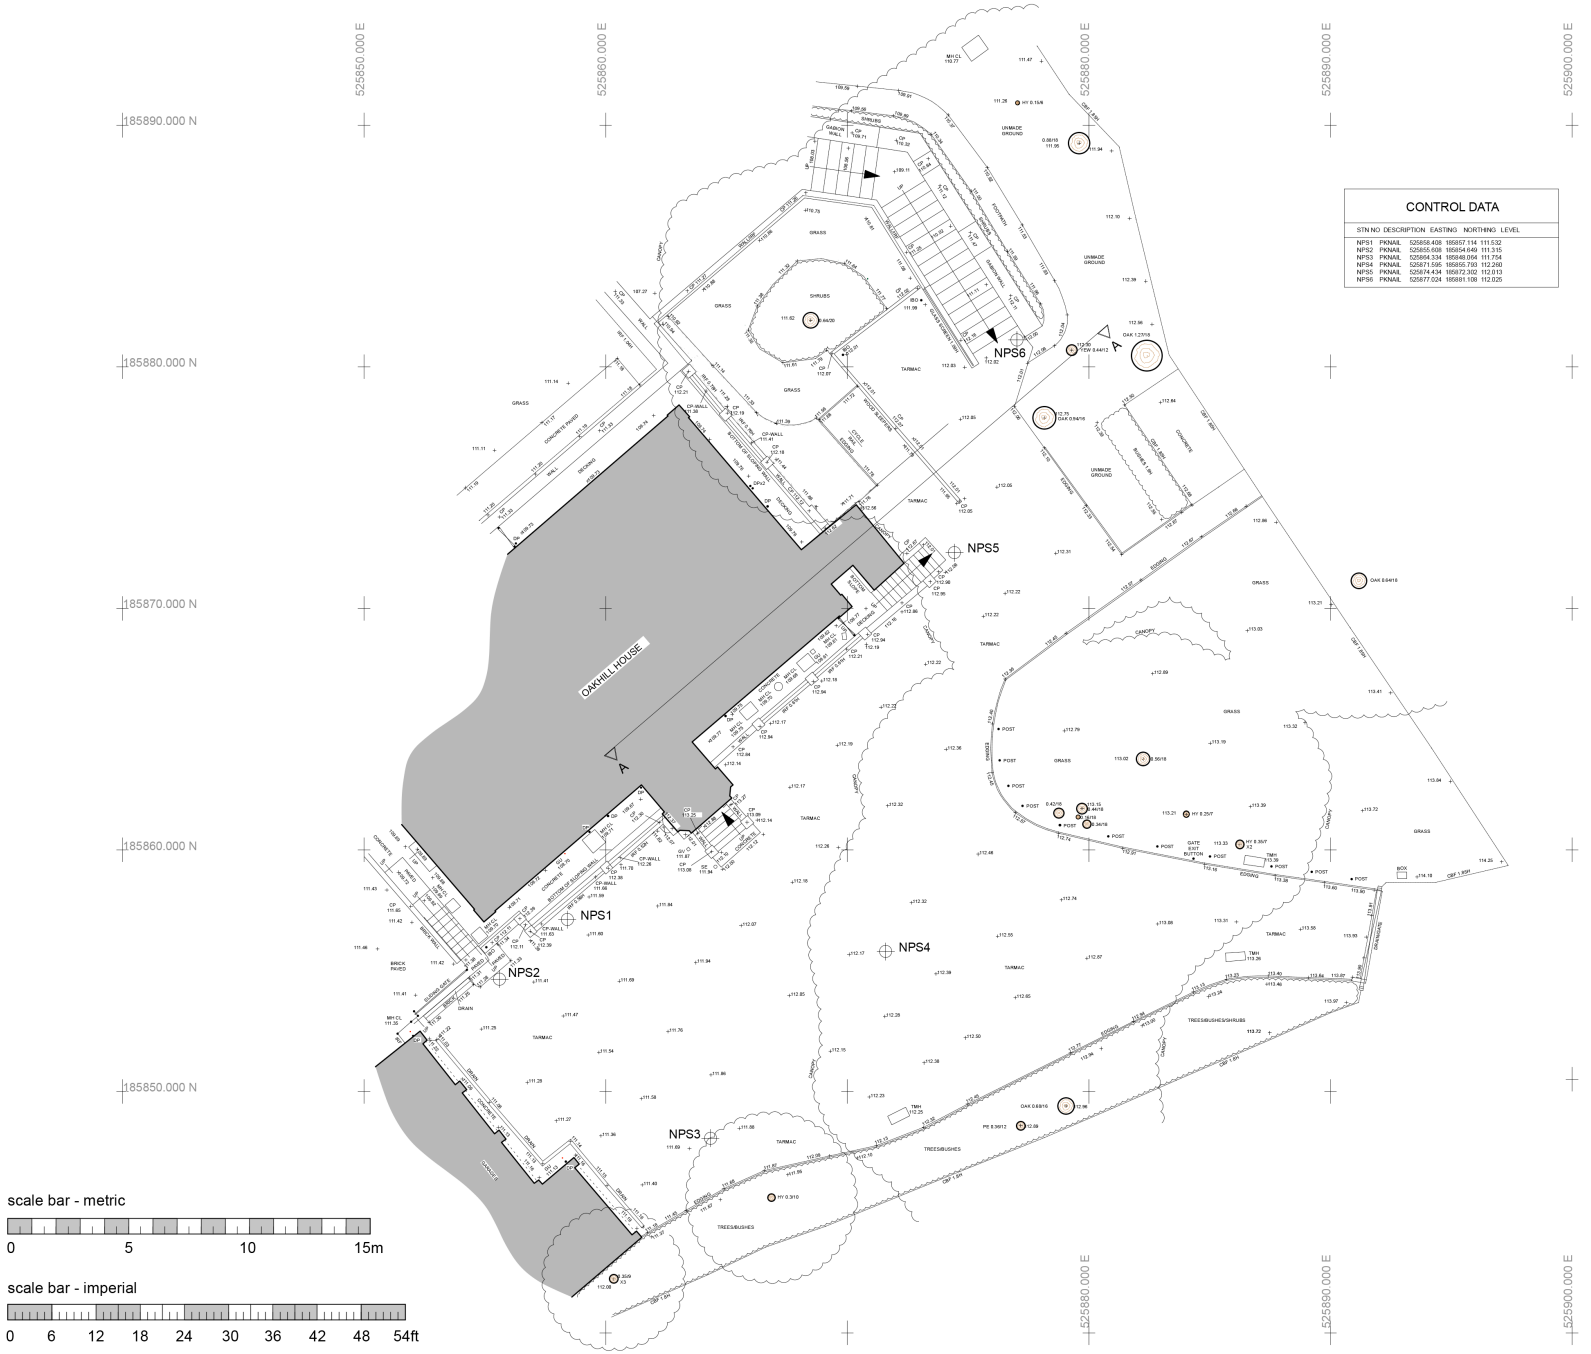

SURVEY LEGEND

TOPOGRAPHICAL FEATURES				FENCE TYPES	
AR	ASSUMED ROUTE	NP	NAME PLATE	BWF	BARBED WIRE
AV	AIR VALVE	OHL	OVERHEAD LINE	CBF	CLOSE BOARDED
BB	BOLLISH/BEACON	OS	ORDNANCE SURVEY	CLF	CHAIN LINK
BD	BED LEVEL	PB	POST BOX	CIF	CORRUGATED IRON
BE	BACK EDGE	PC	PC	CRF	CRAZY PAILING
BM	BENCH MARK	PM	PARKING METER	CRS	CRASH BARRIER
BP	BOUNDARY POST	PO	POST	CWF	CHICKEN WIRE
BR	BOREHOLE	RB	RUBBISH BIN	IRF	IRON RAILING
BO	BOLLARD	RE	ROD/DING EYE	IWF	INTERWOVEN
BS	BUS STOP	RG	RIDGE LEVEL	LLP	LARCH LAP
CA	CABLE	RL	ROOF LEVEL	PAN	CONCRETE PANEL
CH	CHANNEL LEVEL	RS	ROAD SIGN	PCF	POST & CHAIN
CL	COVER LEVEL	RTW	RETAINING WALL	PIR	POST & IRON RAIL
CO	COAL HOLE	RWP	RAIN WATER PIPE	PKT	PICKET FENCE
Conc	CONCRETE	SAP	SAPLING	PRF	POST & RAIL
Cor	CORRUGATED	SC	STOP COCK	PWF	POST & WIRE
CP	COPING LEVEL	SE	SERVICE UNKNOWN	TRL	TRELLIS
CPS	CONCRETE PAVING	SF	SOFFIT LEVEL	WMF	WIRE MESH
CN	CROWN LEVEL	SL	STEP LEVEL		
DE	DRIVE EDGE	SP	SPOT LEVEL		
DP	DOWN PIPE	STN	SURVEY STATION		
EA	EAVES LEVEL	SV	SLUICE VALVE		
EP	ELECTRICITY POLE	SVP	SOIL VENT PIPE		
ER	EARTHING ROD	SW	SURFACE WATER		
ElecMH	ELECTRICITY MH	SyMH	SCAMANWAY		
FH	FIRE HYDRANT	TACT	TACTILE		
FL	FLOOR LEVEL	TBM	TEMPORARY BM		
FOW	FULL OF WATER	TCB	TELEPHONE BOX		
GL	GROUND LEVEL	TH	TRIAL HOLE		
GP	GATE POST	TL	TRAFFIC LIGHT		
GU	GULLY	TMH	TELECOM MANHOLE		
GV	GAS VALVE	TP	TELEGRAPH POLE		
H	HEDGE	TT	THRESHOLD LEVEL		
HB	HANDRAIL	TV	TELEVISION MH		
HW	HEADWALL	UTL	UNABLE TO LEVEL		
IBO	ILLUMINATED BO	UTT	UNABLE TO TRACE		
IC	INSPECTION COVER	VA	VALVE		
IL	INVERT LEVEL	VP	VENT PIPE		
KIG	KERB INLET GULLY	W	WIDE		
LH	LAMP HOLE	WL	WATER LEVEL		
LP	LAMP POST	WM	WATER METER		
MH	MANHOLE	WO	WASH OUT		
MK	MARKER	WP	WOODEN POST		
MP	MILE POST	WR	WEIR LEVEL		
mH	METRES HIGH	WV	WATER VALVE		
NB	NOTICE BOARD	WWP	WASTE WATER PIPE		

BUILDING SURVEY			
BL	BEAM LEVEL	RSJ	REINFORCED JOIST
CL	CEILING LEVEL	SL	STEP LEVEL
CS	CEILING SUSPENDED	SP	SPRING POINT
CT	CEILING TRUE	TA	TOP OF ARCH
DH	DOOR HEAD	TB	TOP OF BEAM
DS	DOOR SILL	UJ	UNDERSIDE JOIST
FL	FLOOR LEVEL	VH	VENT HEAD
HH	HATCH HEAD	VS	VENT SILL
HS	HATCH SILL	WH	WINDOW HEAD
RL	ROOF LEVEL	WS	WINDOW SILL

SLOPES DOWN TR-BEAM, C-CEILING, F-FLOOR, W-WALL, R-ROOF)

TREES	
AA	ACACIA
AP	APPLE
BH	BEECH
CE	CHERRY
CO	CONIFER
CR	CEDAR
CY	CYPRESS
DD	DEAD TREE
ED	ELDER
HB	HORNBEAM
HC	HORSE CHESTNUT
HN	HAWTHORN
HY	HOLLY
LA	LARCH
LE	LIME
LN	LONDON PLANE
ME	MAPLE
PE	PINE
PO	POLLARDED
PR	POPLAR
SB	SILVER BIRCH
SC	SWEET CHESTNUT
SU	SPRUCE
SY	SYCAMORE
TS	TREE STUMP
WB	WATERBEAM
WN	WALNUT
WW	WILLOW

TYPE/DIAMETER/HEIGHT

OK/0.45/22

SURVEY CONTROL NOTES

ALL LEVELS AND GRID ARE BASED ON NATIONAL CO-ORDINATES FIXED BY GPS

ELEVATIONS SUPPLIED BY CLIENT, DRAWING NUMBER: L8908-RVT-2017-Rev-A
"NOT SURVEYED BY NIGEL PAVEY SURVEYS"

REVISIONS

Rev.	Date	Description	By

NIGEL PAVEY SURVEYS
Land & Architectural Measurement Surveyors
19 Howard Road
Great Bookham, Leatherhead
Surrey, KT23 4PW
Tel: 07533033740
Mail: nigelpaveysurveys@outlook.com

Project title

Flat 4
Oakhill House
Oakhill Park
London NW3 7LP

Drawing Title

Existing Site Plan

Drawing Number

1127-S01A

Surveyed By	Drawn By	Date	February 2022
NMP	NMP	Scale	1:200 @ A3 / 1:100 @ A1